


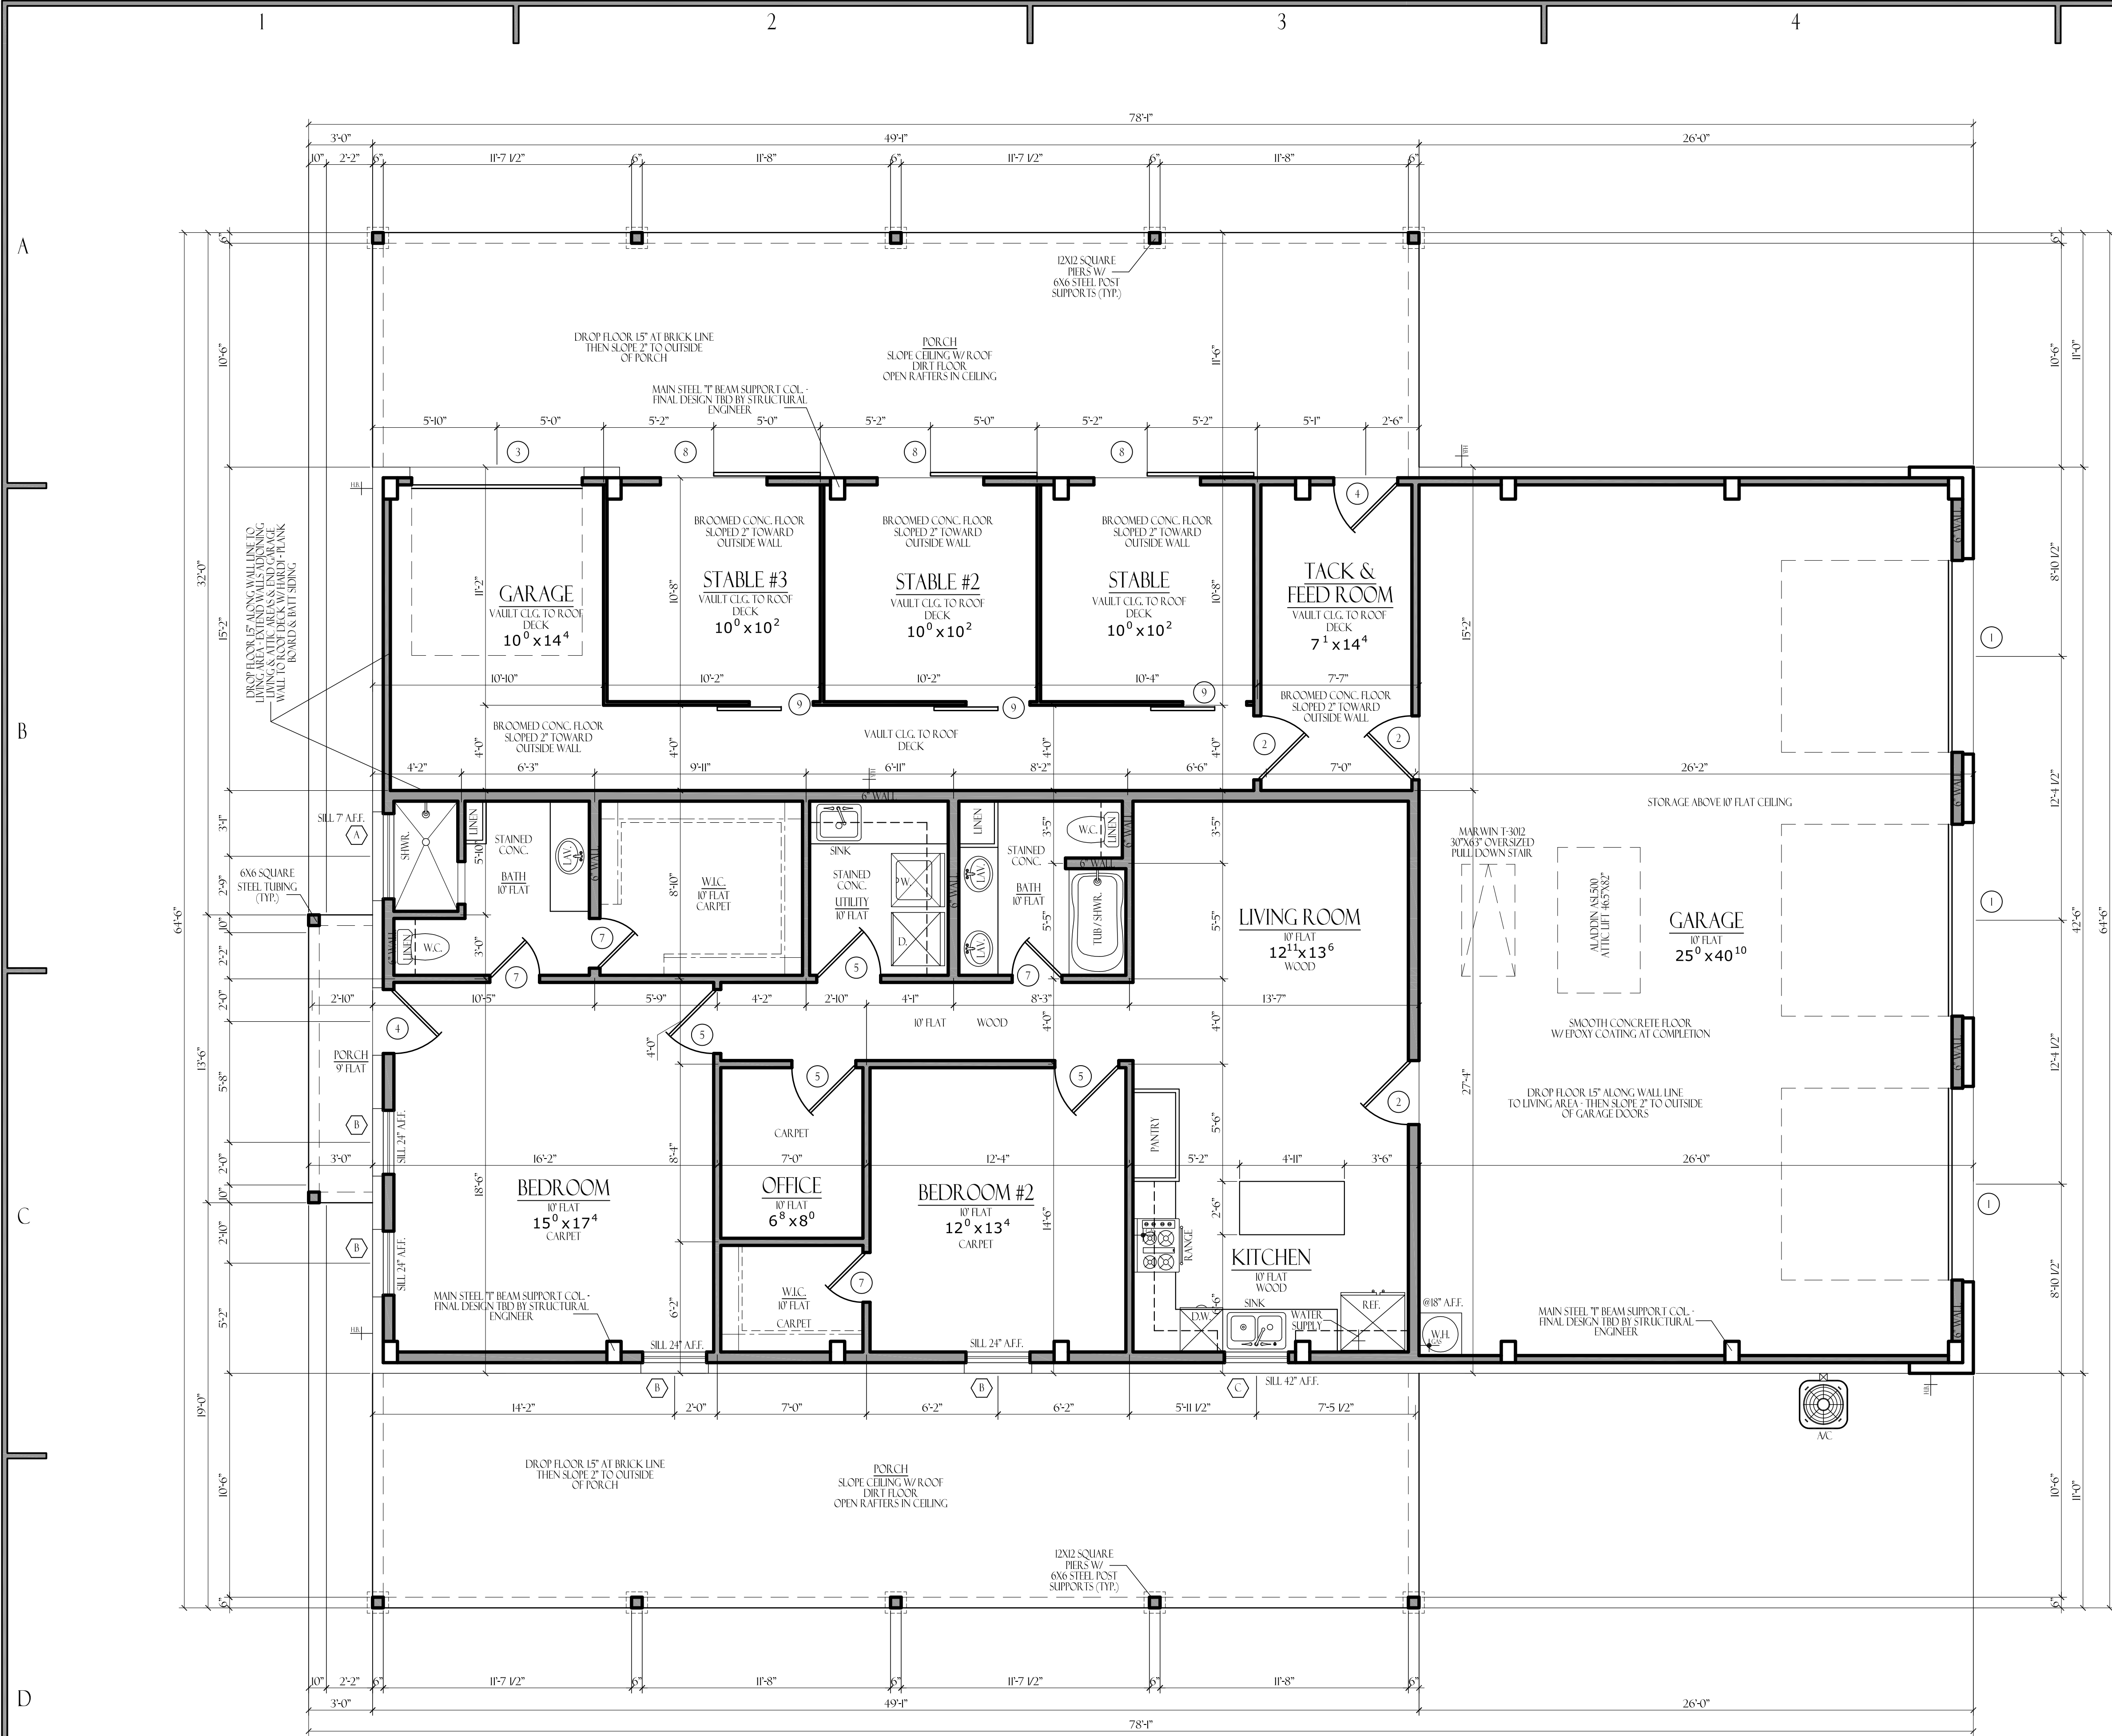



| WINDOW SCHEDULE |      |               |               |
|-----------------|------|---------------|---------------|
| QTY.            | MARK | SIZE          | REMARK        |
| 1               | A    | 4' 1" x 6' 0" | FXD. OBSCURED |
| 4               | B    | 3' 6" x 6' 0" | SH.           |
| 1               | C    | 3' 4" x 6' 0" | SH.           |

| DOOR SCHEDULE |      |               |                        |
|---------------|------|---------------|------------------------|
| QTY.          | MARK | SIZE          | REMARK                 |
| 3             | 1    | 9' 8" x 8' 0" | CHHEAD SECTIONAL STEEL |
| 3             | 2    | 3' 8" x 8' 0" | SC. STEEL              |
| 1             | 3    | 8' 8" x 8' 0" | CHHEAD SECTIONAL -     |
| 2             | 4    | 3' 8" x 8' 0" | CEDAR CLAD             |
| 4             | 5    | 3' 8" x 8' 0" | HALF LITE              |
| 3             | 8    | 5' 8" x 8' 0" | H.C.                   |
| 4             | 7    | 2' 8" x 8' 0" | H.C.                   |
| 3             | 8    | 5' 8" x 8' 0" | SLIDING "BARN" STYLE - |
| 3             | 9    |               | CUSTOM BUILT           |
|               |      |               | CUSTOM BUILT -         |
|               |      |               | HORSE GATE             |

NOTE: WINDOW / DOOR CALL-OUTS ON PLANS SUPERCEDES SCHEDULE. VERIFY PRIOR TO ANY CONSTRUCTION.

PLAN USE AGREEMENT  
By using these plans builder / owner agrees to the following: These plans are the property of Gilbert Gutierrez, and are not to be reproduced, traced, or reused for construction without the written permission of Gilbert Gutierrez. These plans are intended to provide the necessary construction information to build this structure. Builder / owner shall verify and check all aspects prior to any construction. Any jobite changes will void Designers liability. Designers liability not to exceed fee paid for plans.

DRAWN BY: 7/21/2017  
DATE: 6/6/2017  
CHECKED BY: 6/6/2017  
DATE: 6/6/2017  
FINAL REVIEW BY: 6/6/2017  
DATE: 6/6/2017  
CONSTRUCTION BY: 6/6/2017  
DATE: 6/6/2017

NOTES:  
1) Contractor shall verify all dimensions prior to beginning construction and shall notify the Designer of any discrepancies immediately.  
2) Contractor shall follow all applicable state and local codes / ordinances.  
3) All glazing within 2'-0" from jamb of ext. door shall be tempered.  
4) Plumbing walls at commodes shall be 2x6 studs.  
5) All doors on first floor shall be 8' - 0" tall unless noted otherwise.  
6) Second floor doors shall be 6' - 8" min.  
7) Stairs shall conform to the 2015 International Building Code and the 2015 International Residential Code as well as all other applicable and / or governing codes.  
8) All roof penetrations shall be on a side or rear face of the roof.  
9) G.C.'s is responsible for notifying all subcontractors of changes or revisions to plans / construction drawings.  
10) All second floor plate heights are based on 10' floor system. Actual plate heights may vary. Verify with builder / engineer.

PROVIDENTIAL CUSTOM HOMES

1021 SIMMONS DRIVE  
KELLER, TEXAS

WM SLAUGHTER SURVEY, ABST # 1431

PETTY BARNDOMINIUM

| CONSTRUCTION AREAS:     |           |
|-------------------------|-----------|
| TOTAL CONSTRUCTION AREA | 1,184 1/2 |

| AREAS:                       |           |
|------------------------------|-----------|
| APPROXIMATE LIVING           | 1,342 1/2 |
| APPROXIMATE GARAGE / STABLES | 1,831 1/2 |
| OVERHANG SHEDS               | 1,099 1/2 |
| APPROXIMATE TOTAL AREA       | 4,272 1/2 |

NOTE:  
ALL EXTERIOR WALL TO BE 2"x6" THICKNESS W/ STUDS AT 24" O.C.



A-1



PLAN USE AGREEMENT

By using these plans builder / owner agrees to the following: These plans are the property of Gilbert Gutierrez, and are not to be reproduced, copied, or used for construction without the written permission of Gilbert Gutierrez. These plans are intended to provide the necessary construction information to build this structure. Builder / owner shall verify and check all aspects prior to any construction. Any job site changes will void Designers liability. Designers liability not to exceed fee paid for plans.

DRAWN BY: 7/2/2017  
DATE:  
CHECKED BY:  
DATE:  
FINAL REVIEW BY:  
DATE:  
CONSTRUCTION BY:  
DATE:

NOTES

1) Contractor shall verify all dimensions prior to beginning construction and shall notify the Designer of any discrepancies immediately.  
2) Contractor shall follow all applicable state and local codes / ordinances.  
3) All glazing within 2'-0" from jamb of ext. door shall be tempered.  
4) Plumbing walls at commodes shall be 2x6 studs.  
5) All doors on first floor shall be 8' - 0" tall unless noted otherwise.  
Second floor doors shall be 6' - 8" max.  
6) Stairs shall conform to the 2015 International Building Code and the 2015 International Residential Code as well as all other applicable and / or governing codes.  
7) All roof penetrations shall be on a side or rear face of the roof.  
8) G.C. is responsible for notifying all subcontractors of changes or revisions to plans / construction drawings.  
9) All second floor plate heights are based on 10" floor system. Actual plate heights may vary. Verify with builder / engineer.


PROVIDENTIAL CUSTOM HOMES

1021 SIMMONS DRIVE  
KELLER, TEXAS

WM SLAUGHTER SURVEY, ABST # 1431

PETTY BARNDOMINIUM

A-2

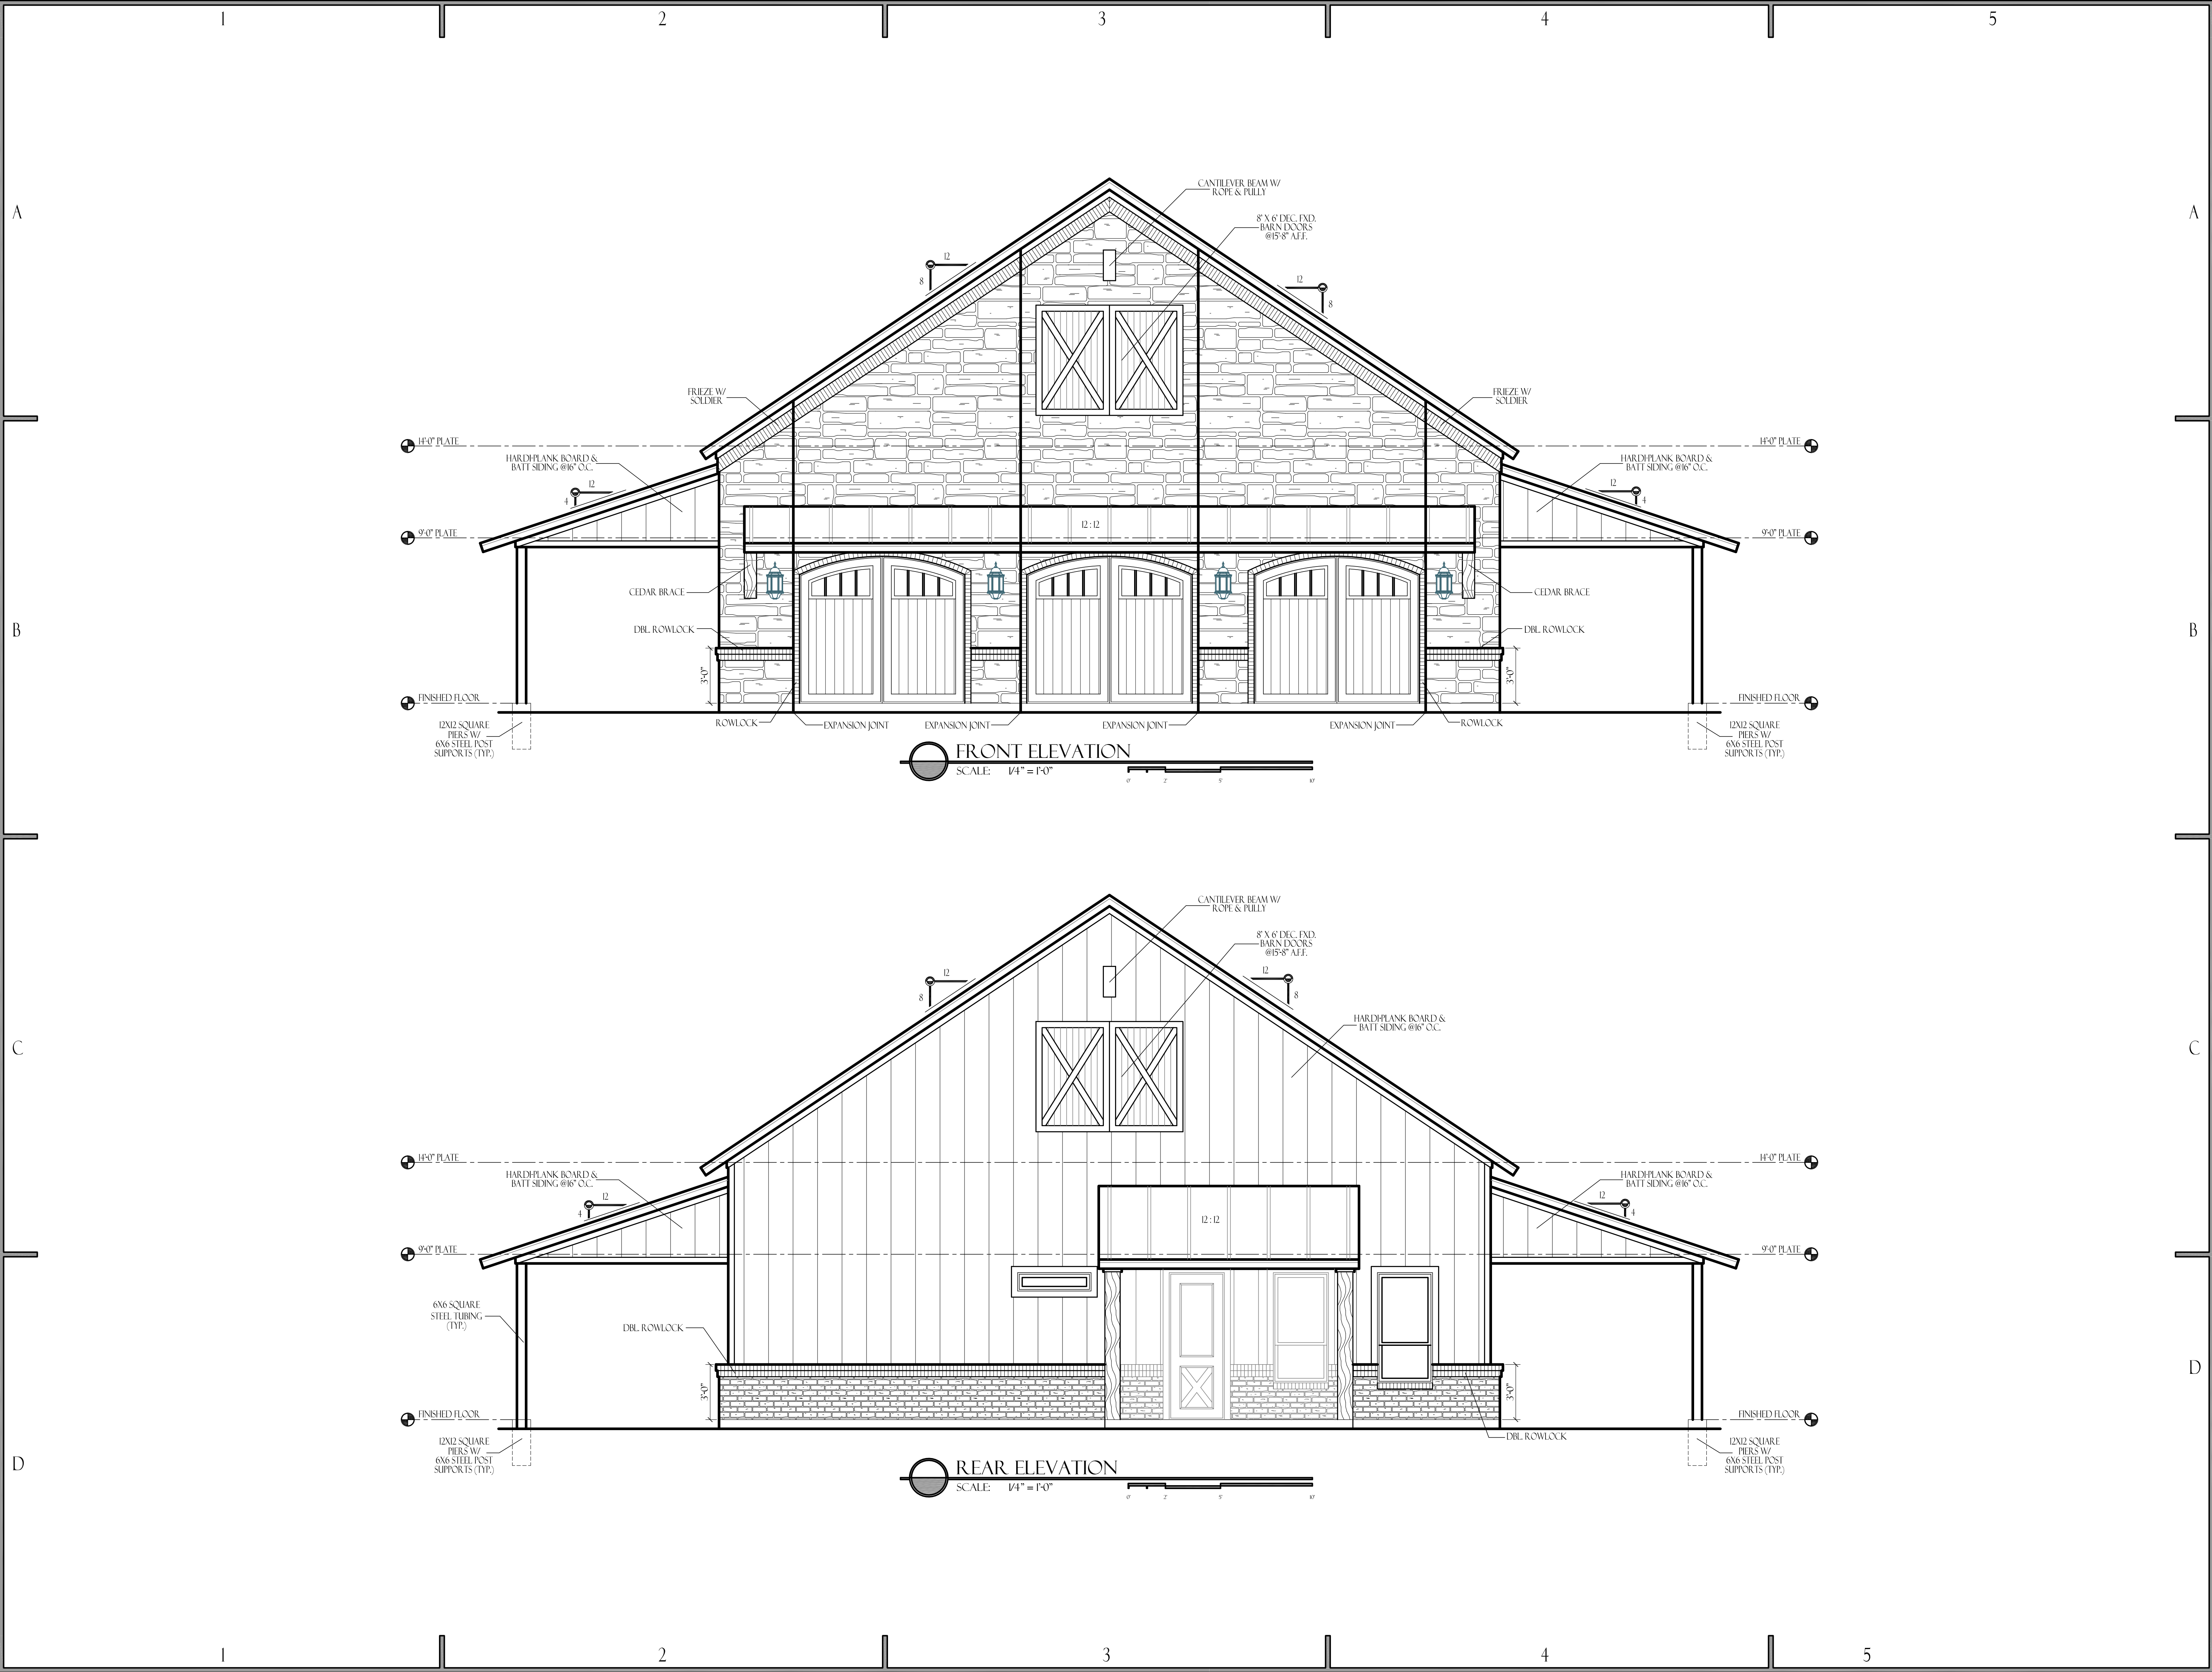

PLAN USE AGREEMENT

By using these plans builder / owner agrees to the following: These plans are the property of Gilbert Gutierrez, and are not to be reproduced, traced, or reused for construction without the written permission of Gilbert Gutierrez. These plans are intended to provide the necessary construction information to build this structure. Builder / owner shall verify and check all aspects prior to any construction. Any jobite changes will void Designers liability. Designers liability not to exceed fee paid for plans.

DRAWN BY: 7/2/2017

DATE: 6/2/2017

CHECKED BY:

DATE:

FINAL REVIEW BY:

DATE:

CONSTRUCTION BY:

DATE:

NOTES

1) Contractor shall verify all dimensions prior to beginning construction and shall notify the Designer of any discrepancies immediately.

2) Contractor shall follow all applicable state and local codes / ordinances.

3) All glazing within 2'-0" from jamb of ext. door shall be tempered.

4) Plumbing walls at commodes shall be 2x6 studs.

5) All doors on first floor shall be 8' - 0" tall unless noted otherwise.

Second floor doors shall be 6' - 8" max.

6) Stairs shall conform to the 2015 International Building Code and the 2015 International Residential Code as well as all other applicable and / or governing codes.

7) All roof penetrations shall be on a side or rear face of the roof.

8) G.C. is responsible for notifying all subcontractors of changes or revisions to plans / construction drawings.

9) All second floor plate heights are based on 10" floor system. Actual plate heights may vary. Verify with builder / engineer.

PROVIDENTIAL CUSTOM HOMES

1021 SIMMONS DRIVE  
KELLER, TEXAS

WM SLAUGHTER SURVEY, ABST # 1431

PETTY BARNDOMINIUM

A-3



PLAN USE AGREEMENT

By using these plans builder / owner agrees to the following: These plans are the property of Gilbert Gutierrez, and are not to be reproduced, traced, or reused for construction without the written permission of Gilbert Gutierrez. These plans are intended to provide the necessary construction information to build this structure. Builder / owner shall verify and check all aspects prior to any construction. Any job site changes will void Designers liability. Designers liability not to exceed fee paid for plans.

DRAWN BY: 7/2/2017

DATE: 6/6/2017

CHECKED BY:

DATE:

FINAL REVIEW BY:

DATE:

CONSTRUCTION BY:

DATE:

NOTES:

1) Contractor shall verify all dimensions prior to beginning construction and shall notify the Designer of any discrepancies immediately.

2) Contractor shall follow all applicable state and local codes / ordinances.

3) All glazing within 2'-0" from jamb of ext. door shall be tempered.

4) Plumbing walls at commodes shall be 2x6 studs.

5) All doors on first floor shall be 8' - 0" tall unless noted otherwise.

6) Second floor doors shall be 6' - 8" min.

7) Stairs shall conform to the 2015 International Building Code and the 2015 International Residential Code as well as all other applicable and / or governing codes.

8) All roof penetrations shall be on a side or rear face of the roof.

9) G.C. is responsible for notifying all subcontractors of changes or revisions to plans / construction drawings.

10) All second floor plate heights are based on 16" floor system. Actual plate heights may vary. Verify with builder / engineer.

PROVIDENTIAL CUSTOM HOMES


1021 SIMMONS DRIVE  
KELLER, TEXAS

WM SLAUGHTER SURVEY, ABST # 1431

PETTY BARNDOMINIUM

A-4



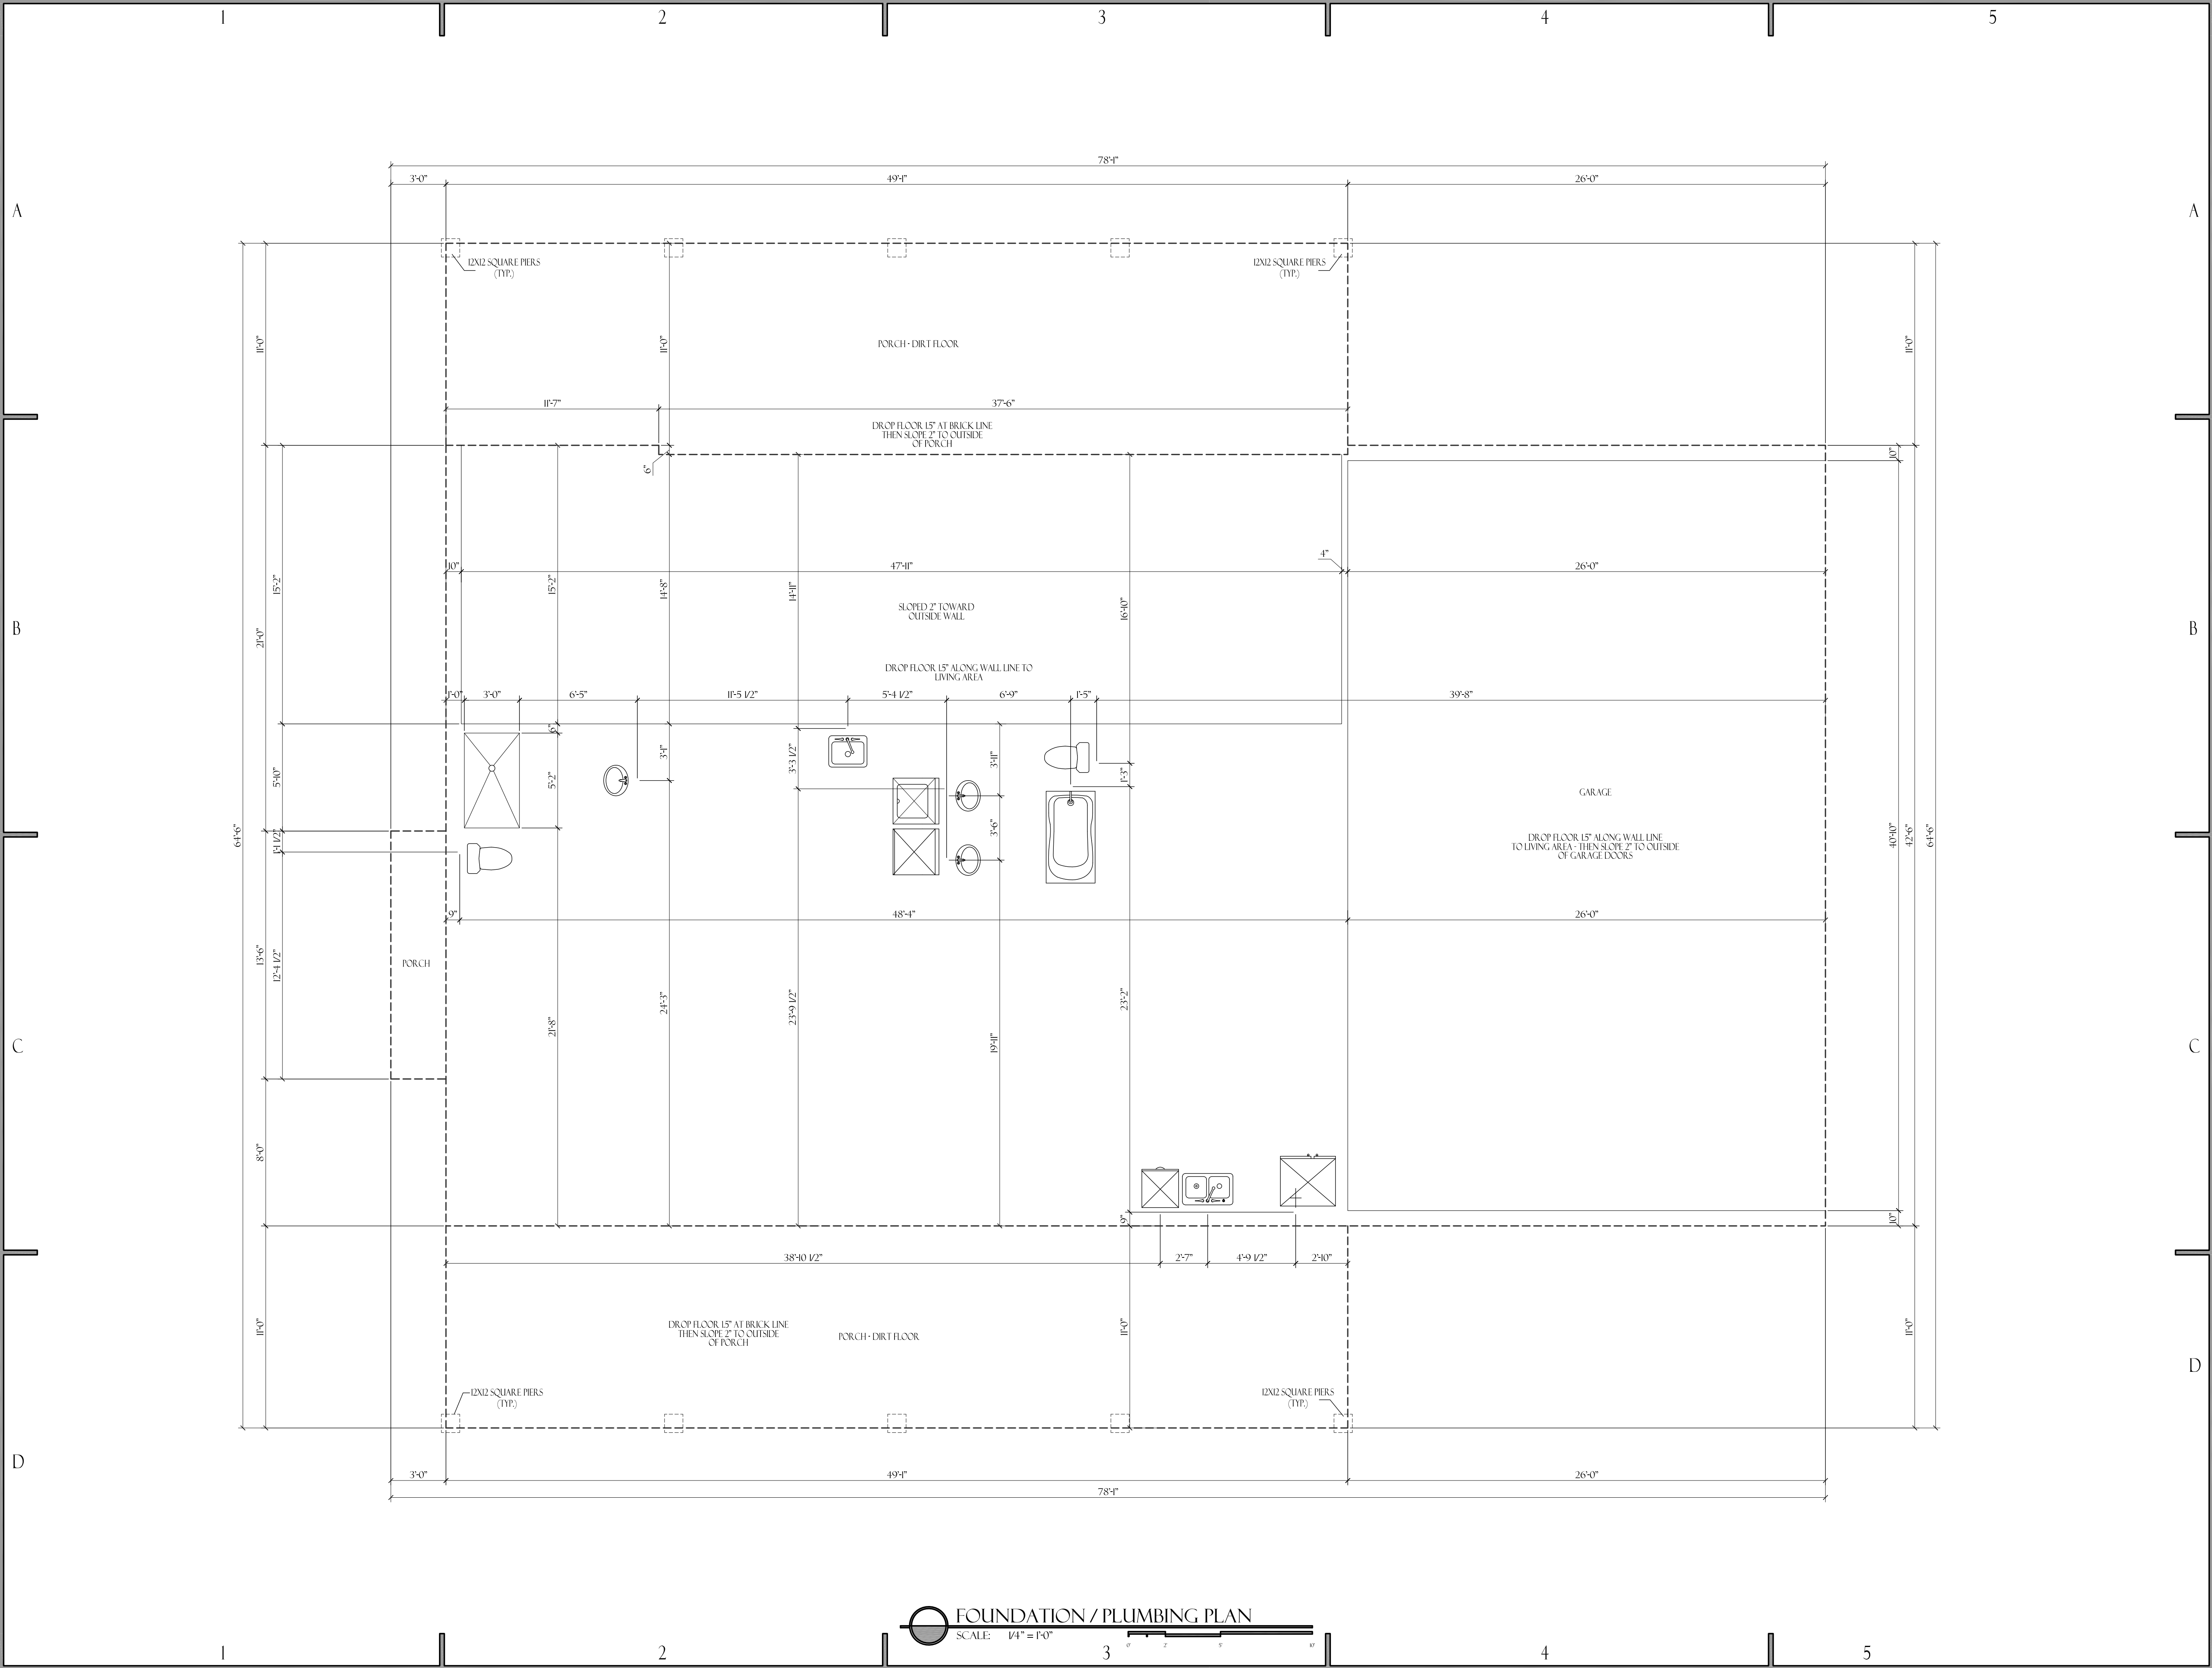

PLAN USE AGREEMENT

By using these plans builder / owner agrees to the following: These plans are the property of Gilbert Gutierrez, and are not to be reproduced, copied, or used for construction without the written permission of Gilbert Gutierrez. These plans are intended to provide the necessary construction information to build this structure. Builder / owner shall verify and check all aspects prior to any construction. Any jobite changes will void Designers liability. Designers liability not to exceed fee paid for plans.

DRAWN BY: ..... DATE: 7/2/2017

CHECKED BY: ..... DATE: 6/6/2017

FINAL REVIEW BY: ..... DATE: 6/6/2017

CONSTRUCTION BY: ..... DATE: 6/6/2017

NOTES:


- 1) Contractor shall verify all dimensions prior to beginning construction and shall notify the Designer of any discrepancies immediately.
- 2) Contractor shall follow all applicable state and local codes / ordinances.
- 3) All glazing within 2'-0" from jamb of ext. door shall be tempered.
- 4) Plumbing walls at commodes shall be 2x6 studs.
- 5) All doors on first floor shall be 8' - 0" tall unless noted otherwise. Second floor doors shall be 6' - 8" max.
- 6) Stairs shall conform to the 2015 International Building Code and the 2015 International Residential Code as well as all other applicable and / or governing codes.
- 7) All roof penetrations shall be on a side or rear face of the roof.
- 8) G.C. is responsible for notifying all subcontractors of changes or revisions to plans / construction drawings.
- 9) All second floor plate heights are based on 10" floor system. Actual plate heights may vary. Verify with builder / engineer.

PROVIDENTIAL CUSTOM HOMES


1021 SIMMONS DRIVE  
KELLER, TEXAS

WM SLAUGHTER SURVEY, ABST # 1431

PETTY BARNDOMINIUM

 

A-6

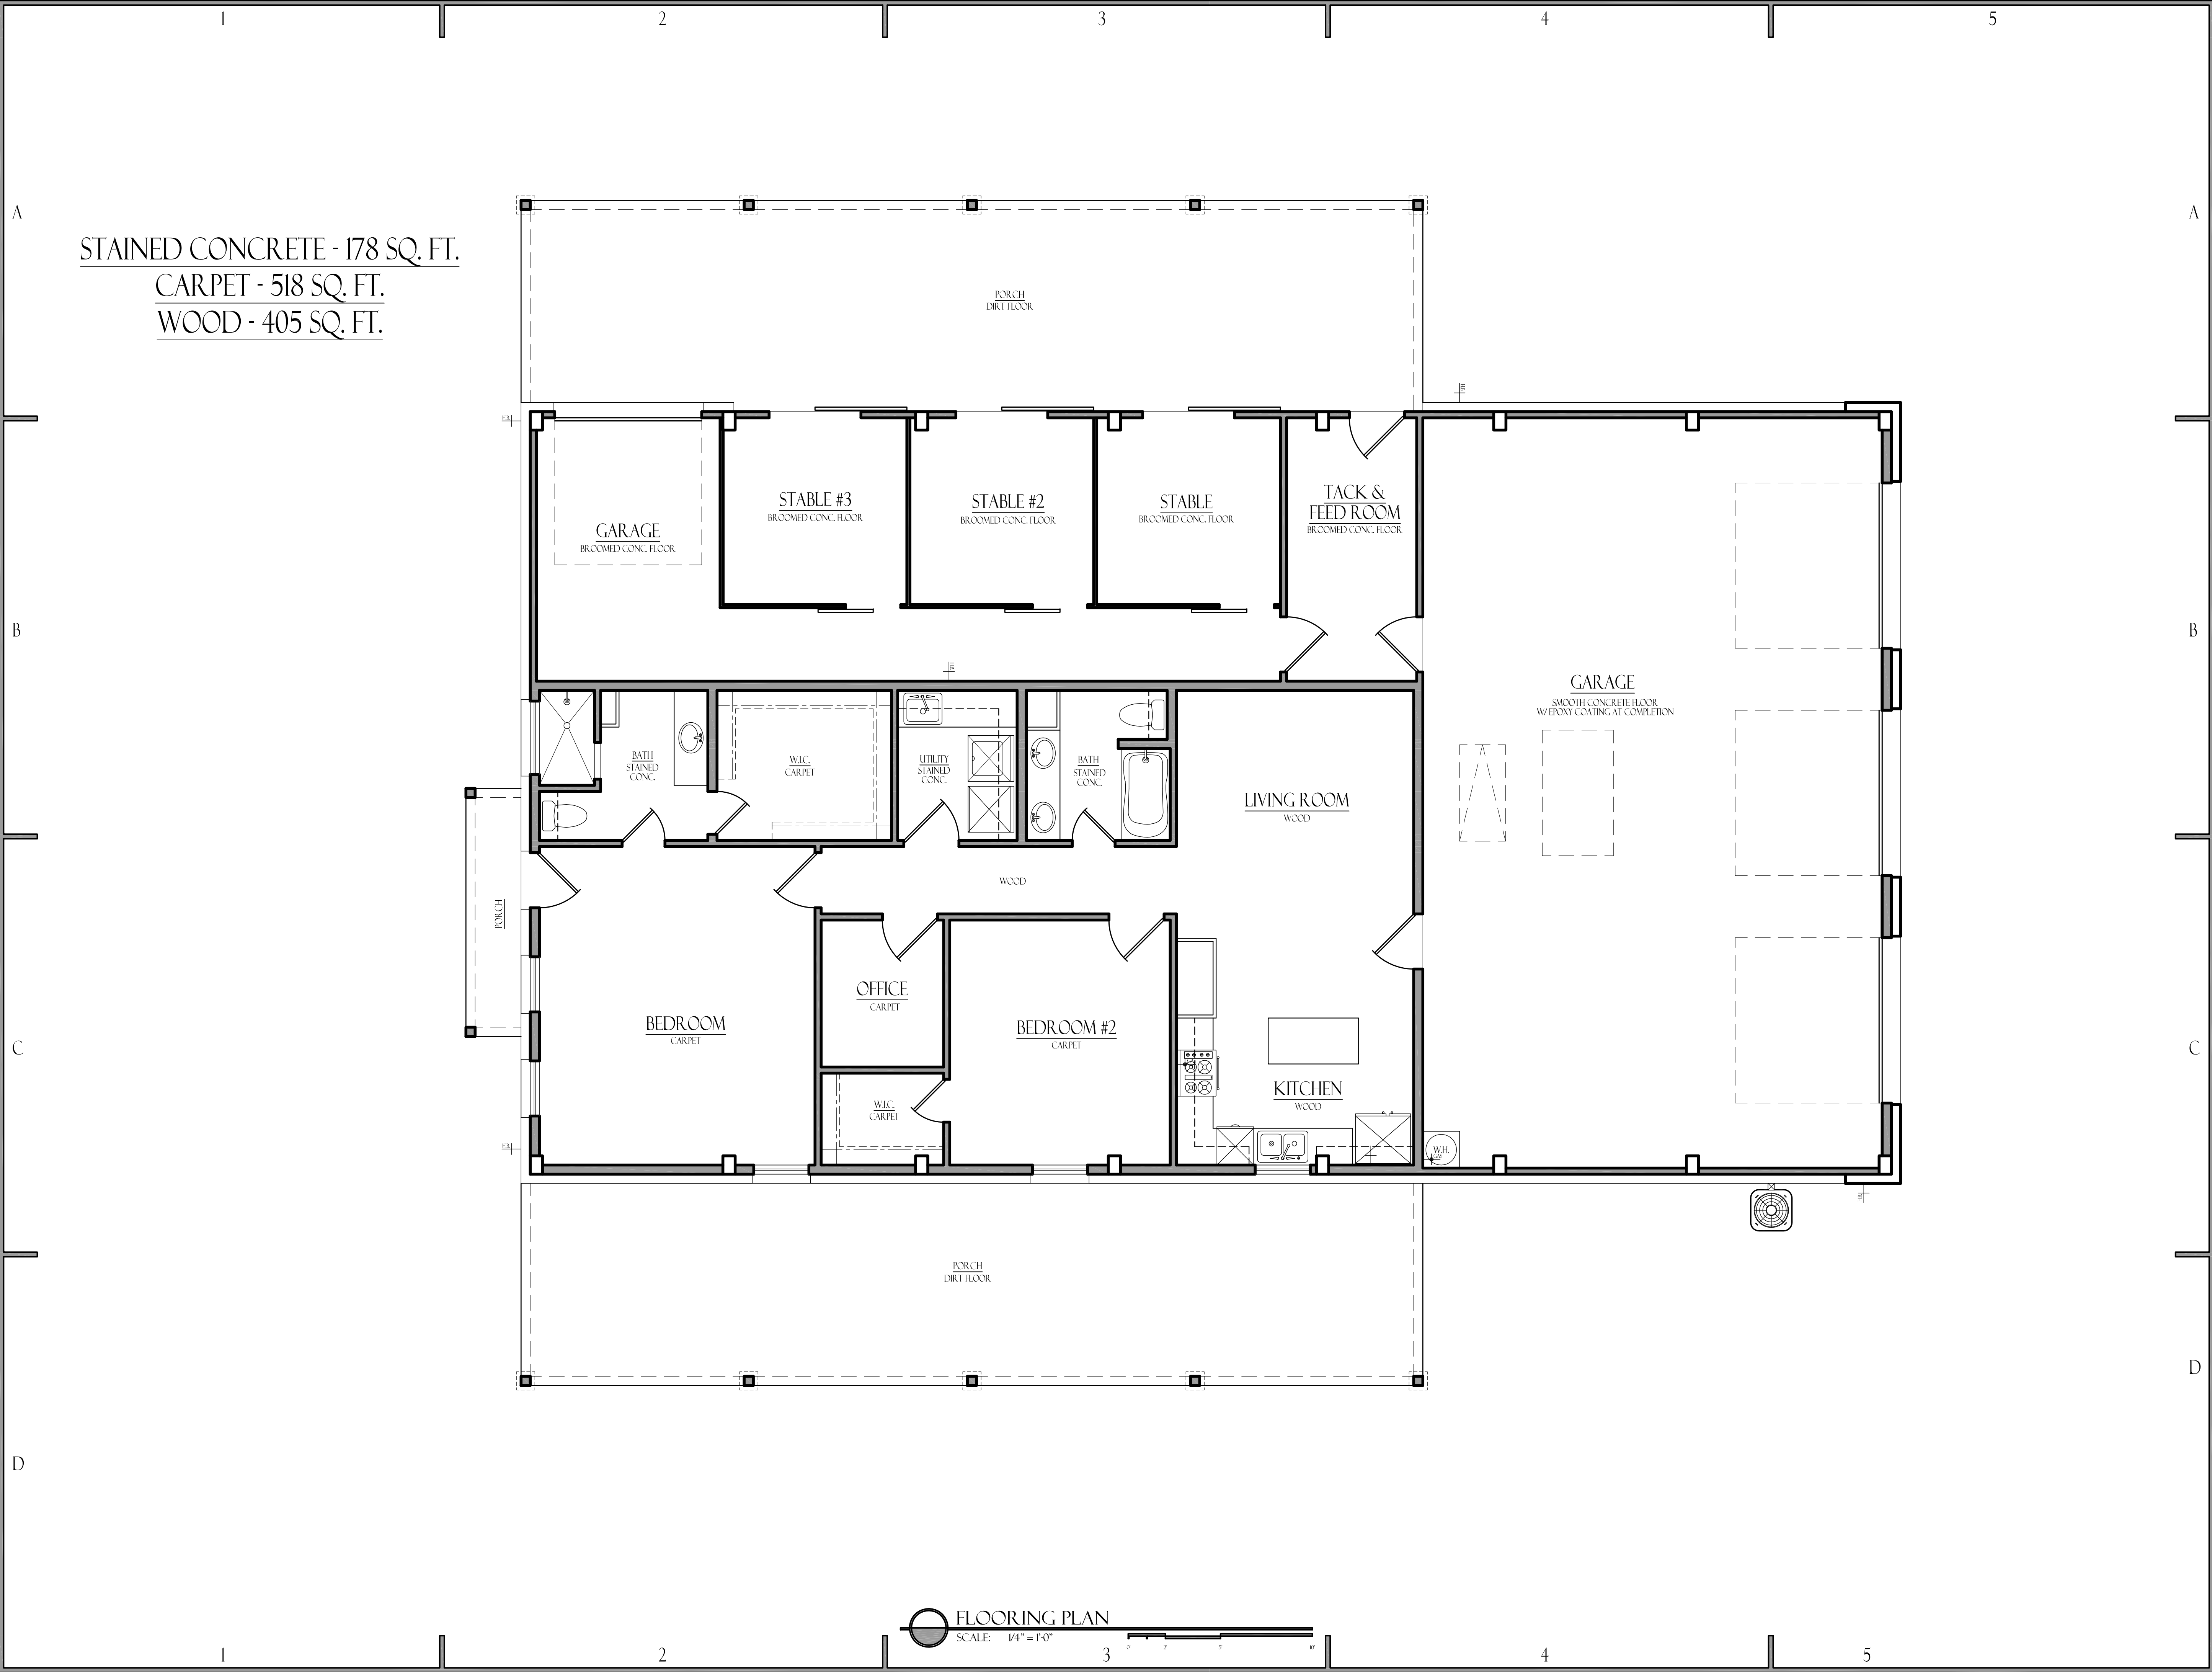

PLAN USE AGREEMENT

By using these plans builder / owner agrees to the following: These plans are the property of Gilbert Gutierrez, and are not to be reproduced, massed, or reused for construction without the written permission of Gilbert Gutierrez. These plans are intended to provide the necessary construction information to build this structure. Builder / owner shall verify and check all aspects prior to any construction. Any jobite changes will void Designers liability. Designers liability not to exceed fee paid for plans.

DRAWN BY: 7/2/2017

DATE: 6/6/2017

CHECKED BY:

DATE:

FINAL REVIEW BY:

DATE:

CONSTRUCTION BY:

DATE:

NOTES

1) Contractor shall verify all dimensions prior to beginning construction and shall notify the Designer of any discrepancies immediately.

2) Contractor shall follow all applicable state and local codes / ordinances.

3) All glazing within 2'-0" from jamba of ext. door shall be tempered.

4) Plumbing walls at commodes shall be 2x6 studs.

5) All doors on first floor shall be 8' - 0" tall unless noted otherwise.

6) Second floor doors shall be 6' - 8" max.

7) Stairs shall conform to the 2015 International Building Code and the 2015 International Residential Code as well as all other applicable and / or governing codes.

8) All roof penetrations shall be on a side or rear face of the roof.

9) G.C. is responsible for notifying all subcontractors of changes or revisions to plans / construction drawings.

10) All second floor plate heights are based on 10" floor system. Actual plate heights may vary. Verify with builder / engineer.


PROVIDENTIAL CUSTOM HOMES

1021 SIMMONS DRIVE  
KELLER, TEXAS

WM SLAUGHTER SURVEY, ABST # 1431

PETTY BARNDOMINIUM

A-7

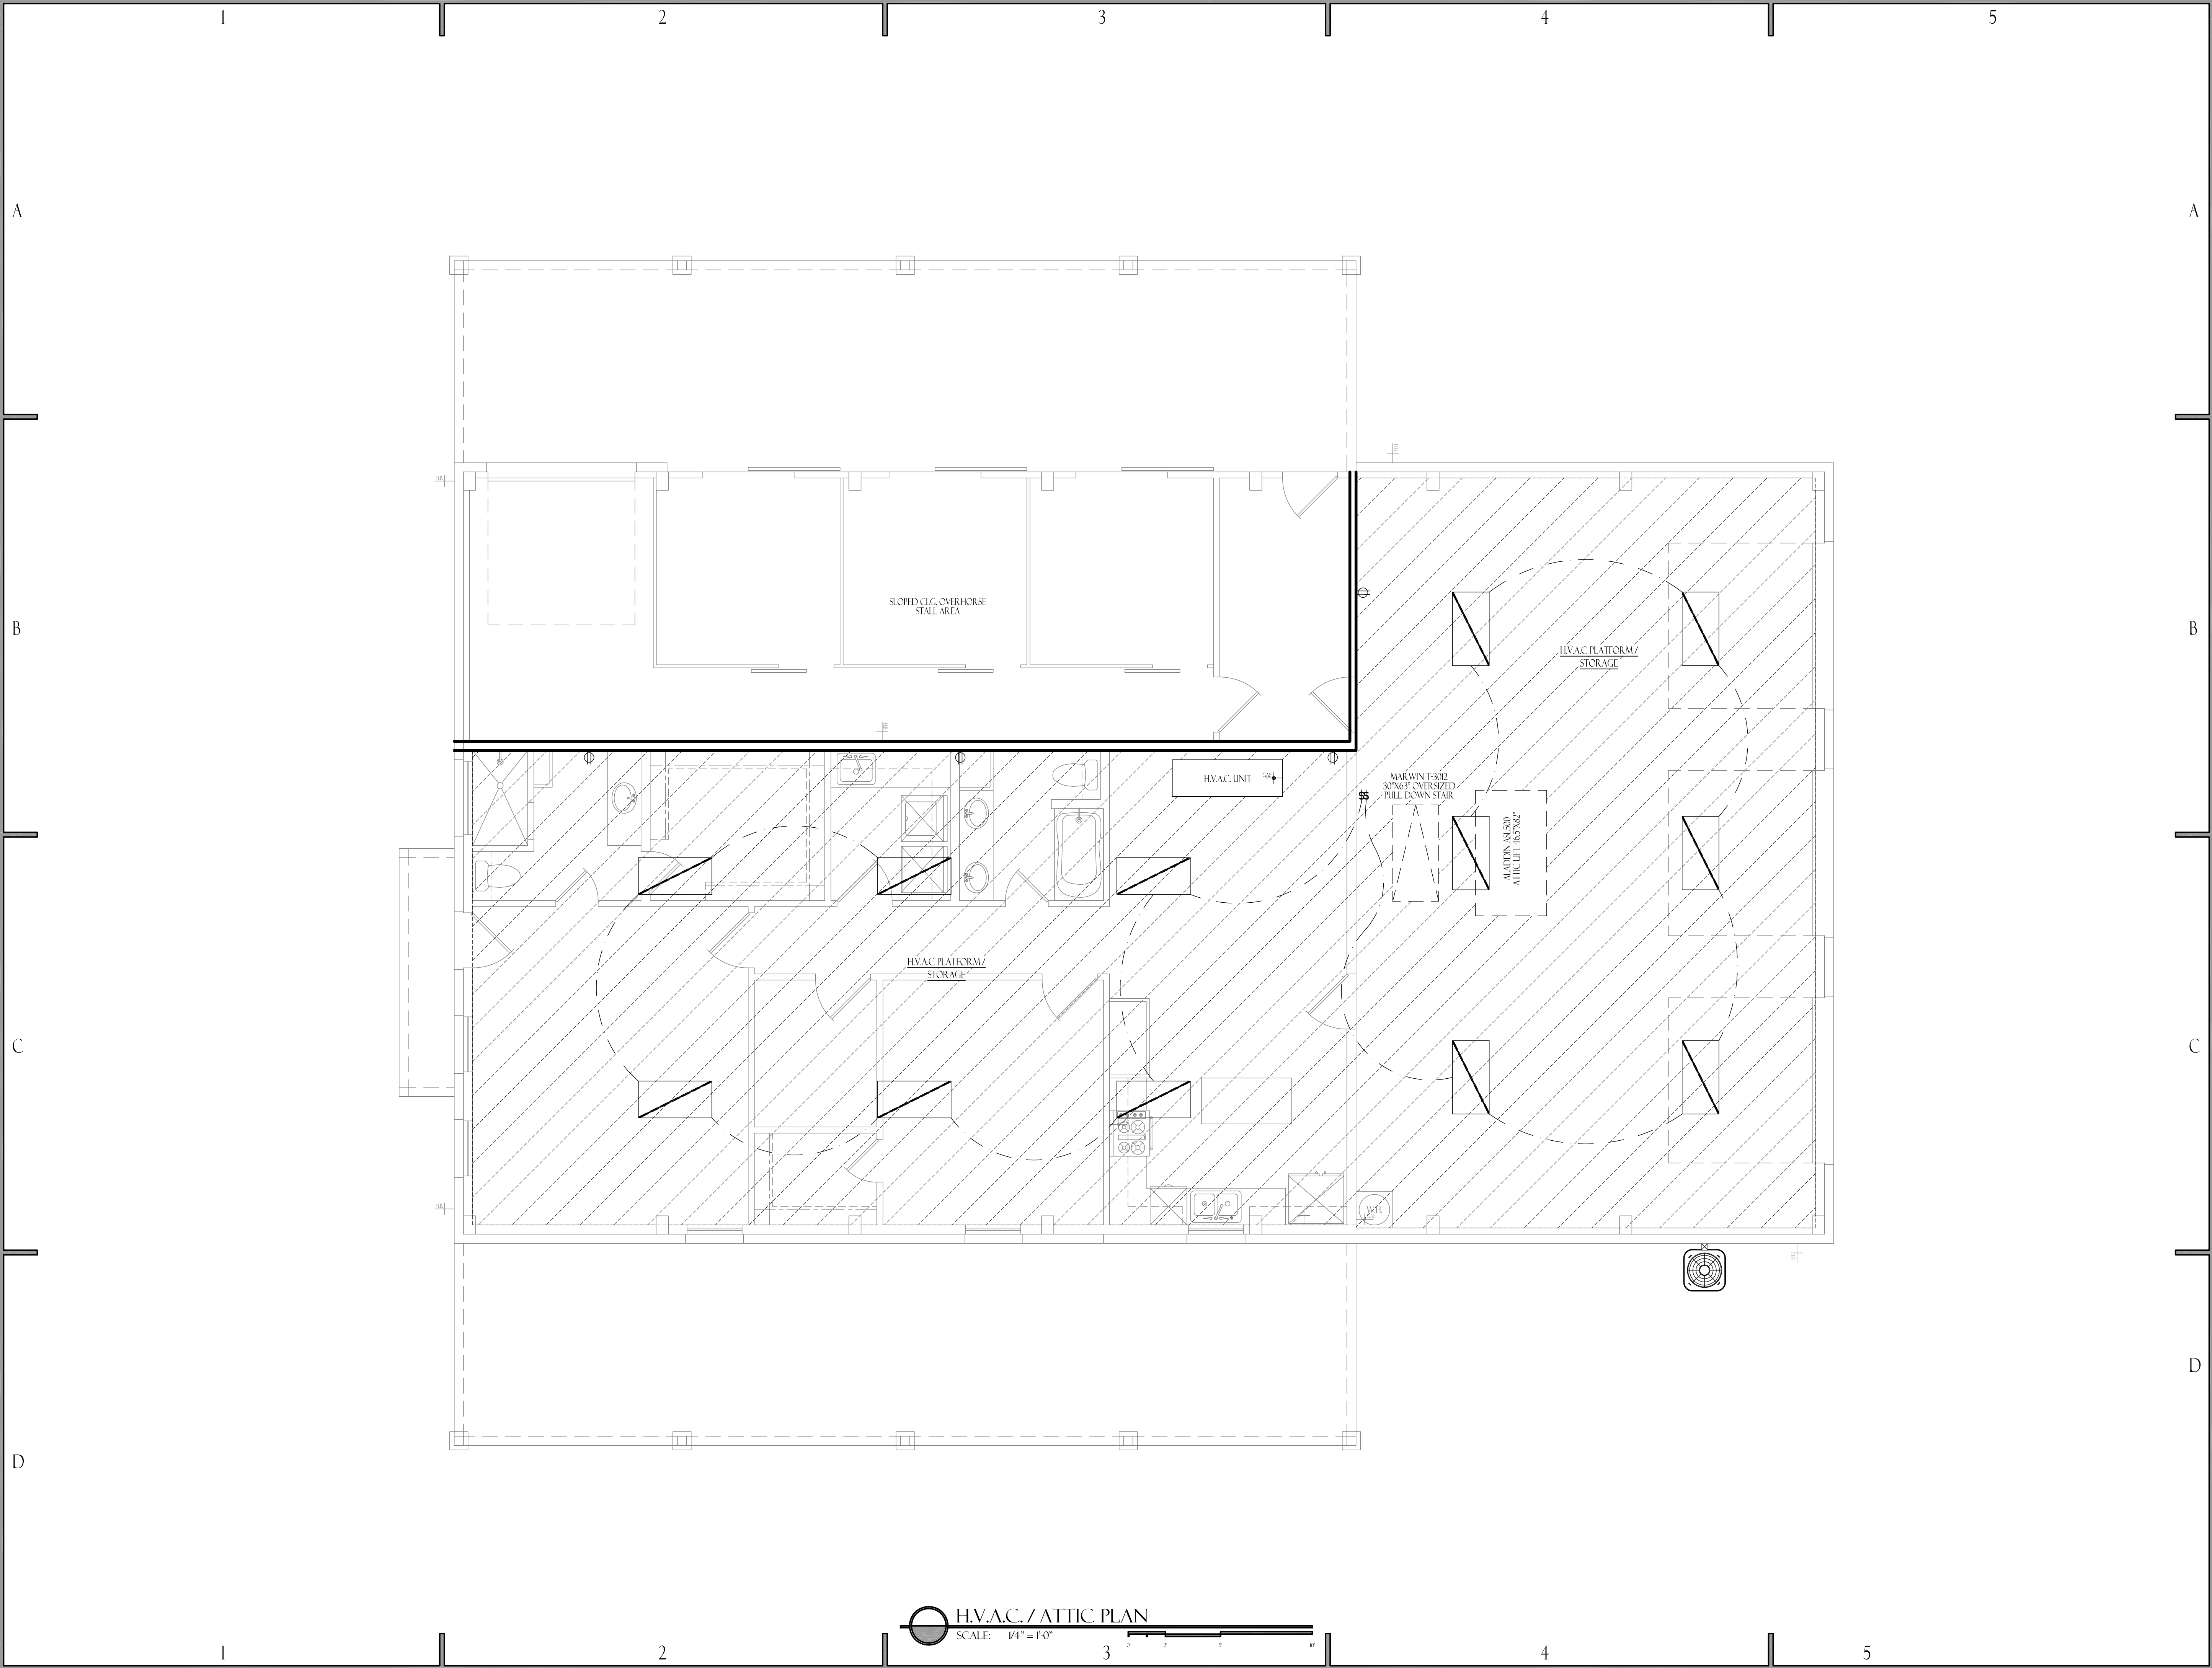

PLAN USE AGREEMENT

By using these plans builder / owner agrees to the following: These plans are the property of Gilbert Gutierrez, and are not to be reproduced, traced, or reused for construction without the written permission of Gilbert Gutierrez. These plans are intended to provide the necessary construction information to build this structure. Builder / owner shall verify and check all aspects prior to any construction. Any job site changes will void Designers liability. Designers liability not to exceed fee paid for plans.

DRAWN BY: 7/2/2017

DATE: 6/6/2017

CHECKED BY:

DATE:

FINAL REVIEW BY:

DATE:

CONSTRUCTION BY:

DATE:

NOTES

1) Contractor shall verify all dimensions prior to beginning construction and shall notify the Designer of any discrepancies immediately.

2) Contractor shall follow all applicable state and local codes / ordinances.

3) All glazing within 2'-0" from jamb of ext. door shall be tempered.

4) Plumbing walls at commodes shall be 2x6 studs.

5) All doors on first floor shall be 8' - 0" tall unless noted otherwise.

Second floor doors shall be 6' - 8" max.

6) Stairs shall conform to the 2015 International Building Code and the 2015 International Residential Code as well as all other applicable and / or governing codes.

7) All roof penetrations shall be on a side or rear face of the roof.

8) G.C. is responsible for notifying all subcontractors of changes or revisions to plans / construction drawings.

9) All second floor plate heights are based on 16" floor system. Actual plate heights may vary. Verify with builder / engineer.

PROVIDENTIAL CUSTOM HOMES

1021 SIMMONS DRIVE  
KELLER, TEXAS

WM SLAUGHTER SURVEY, ABST # 1431

PETTY BARNDOMINIUM

A-8