


NOTE: THE CONTRACTOR SHALL CONTACT THE FOLLOWING
AT LEAST 48 HOURS PRIOR TO EXCAVATING IN THIS AREA:

TEXAS 811	1-800-344-8377
ATMOS GAS	972-881-4161
TXU ELECTRIC DELIVERY	1-800-711-9112


CONTRACTOR TO FIELD VERIFY ALL EXISTING UTILITIES
VERTICALLY AND HORIZONTALLY PRIOR TO CONSTRUCTION.

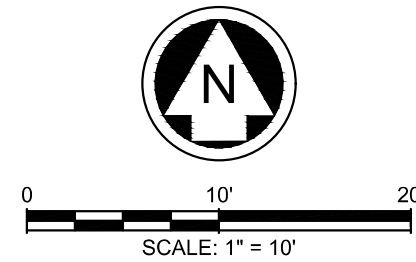

BENCHMARKS

BM #1 - SANITARY SEWER MANHOLE
N: 7023634.10
E: 2359320.30
ELEVATION: 650.70'

BM #2 - SANITARY SEWER MANHOLE
N: 7023512.61
E: 2359200.29
ELEVATION = 645.10'

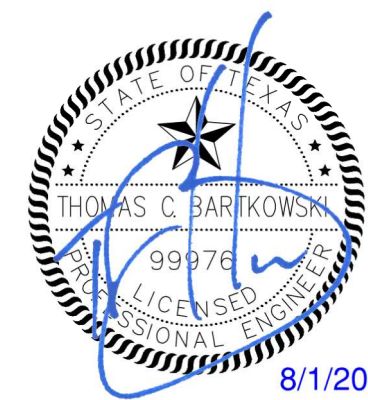

NO.	DATE	REVISION

GOLD STAR FAMILIES
MEMORIAL MONUMENT



SITE AND EROSION CONTROL PLAN

KELLER, TARRANT COUNTY, TEXAS



TEXAS REGISTRATION ENGINEERING FIRM NO. 12207
9800 HILLWOOD PKWY, SUITE 250, FORT WORTH, TEXAS 76177
FORT WORTH PHONE: (817) 962-3350

DRAWN: TCB	DATE	PROJECT #	SHEET
DESIGNED: TCB	AUGUST 2019	VLK19001	C2.01
REVIEWER: TCB			

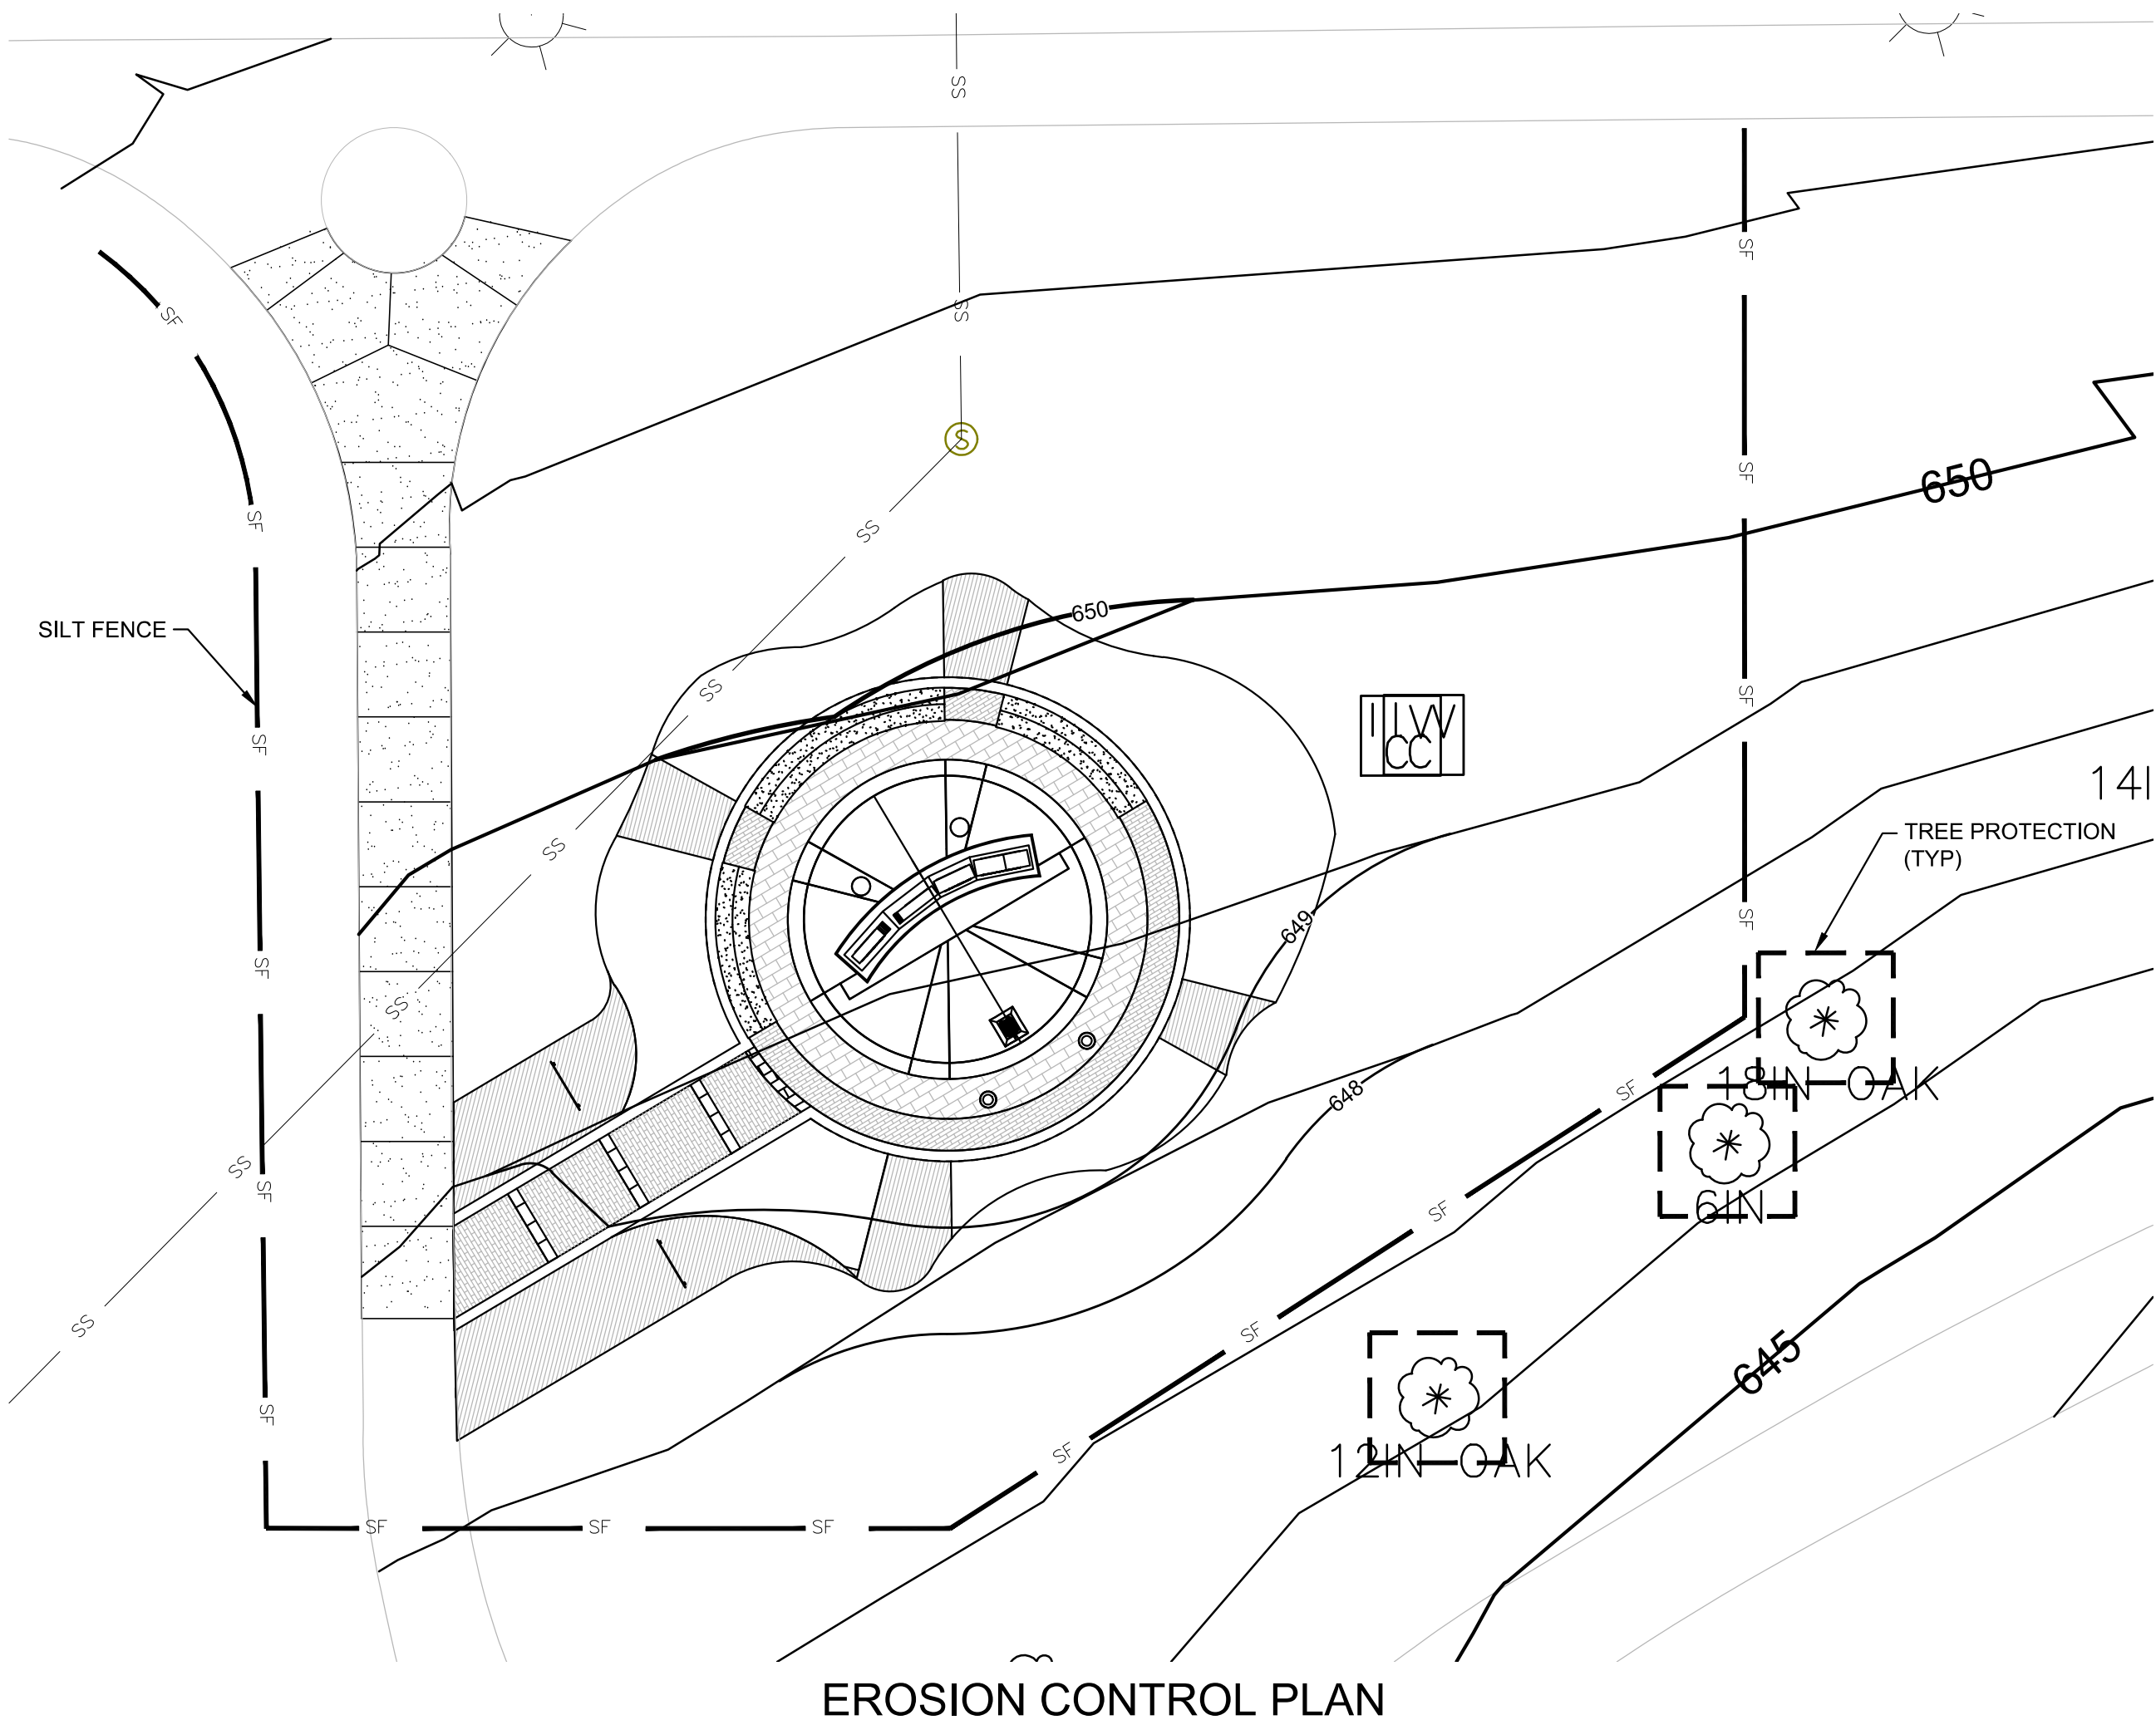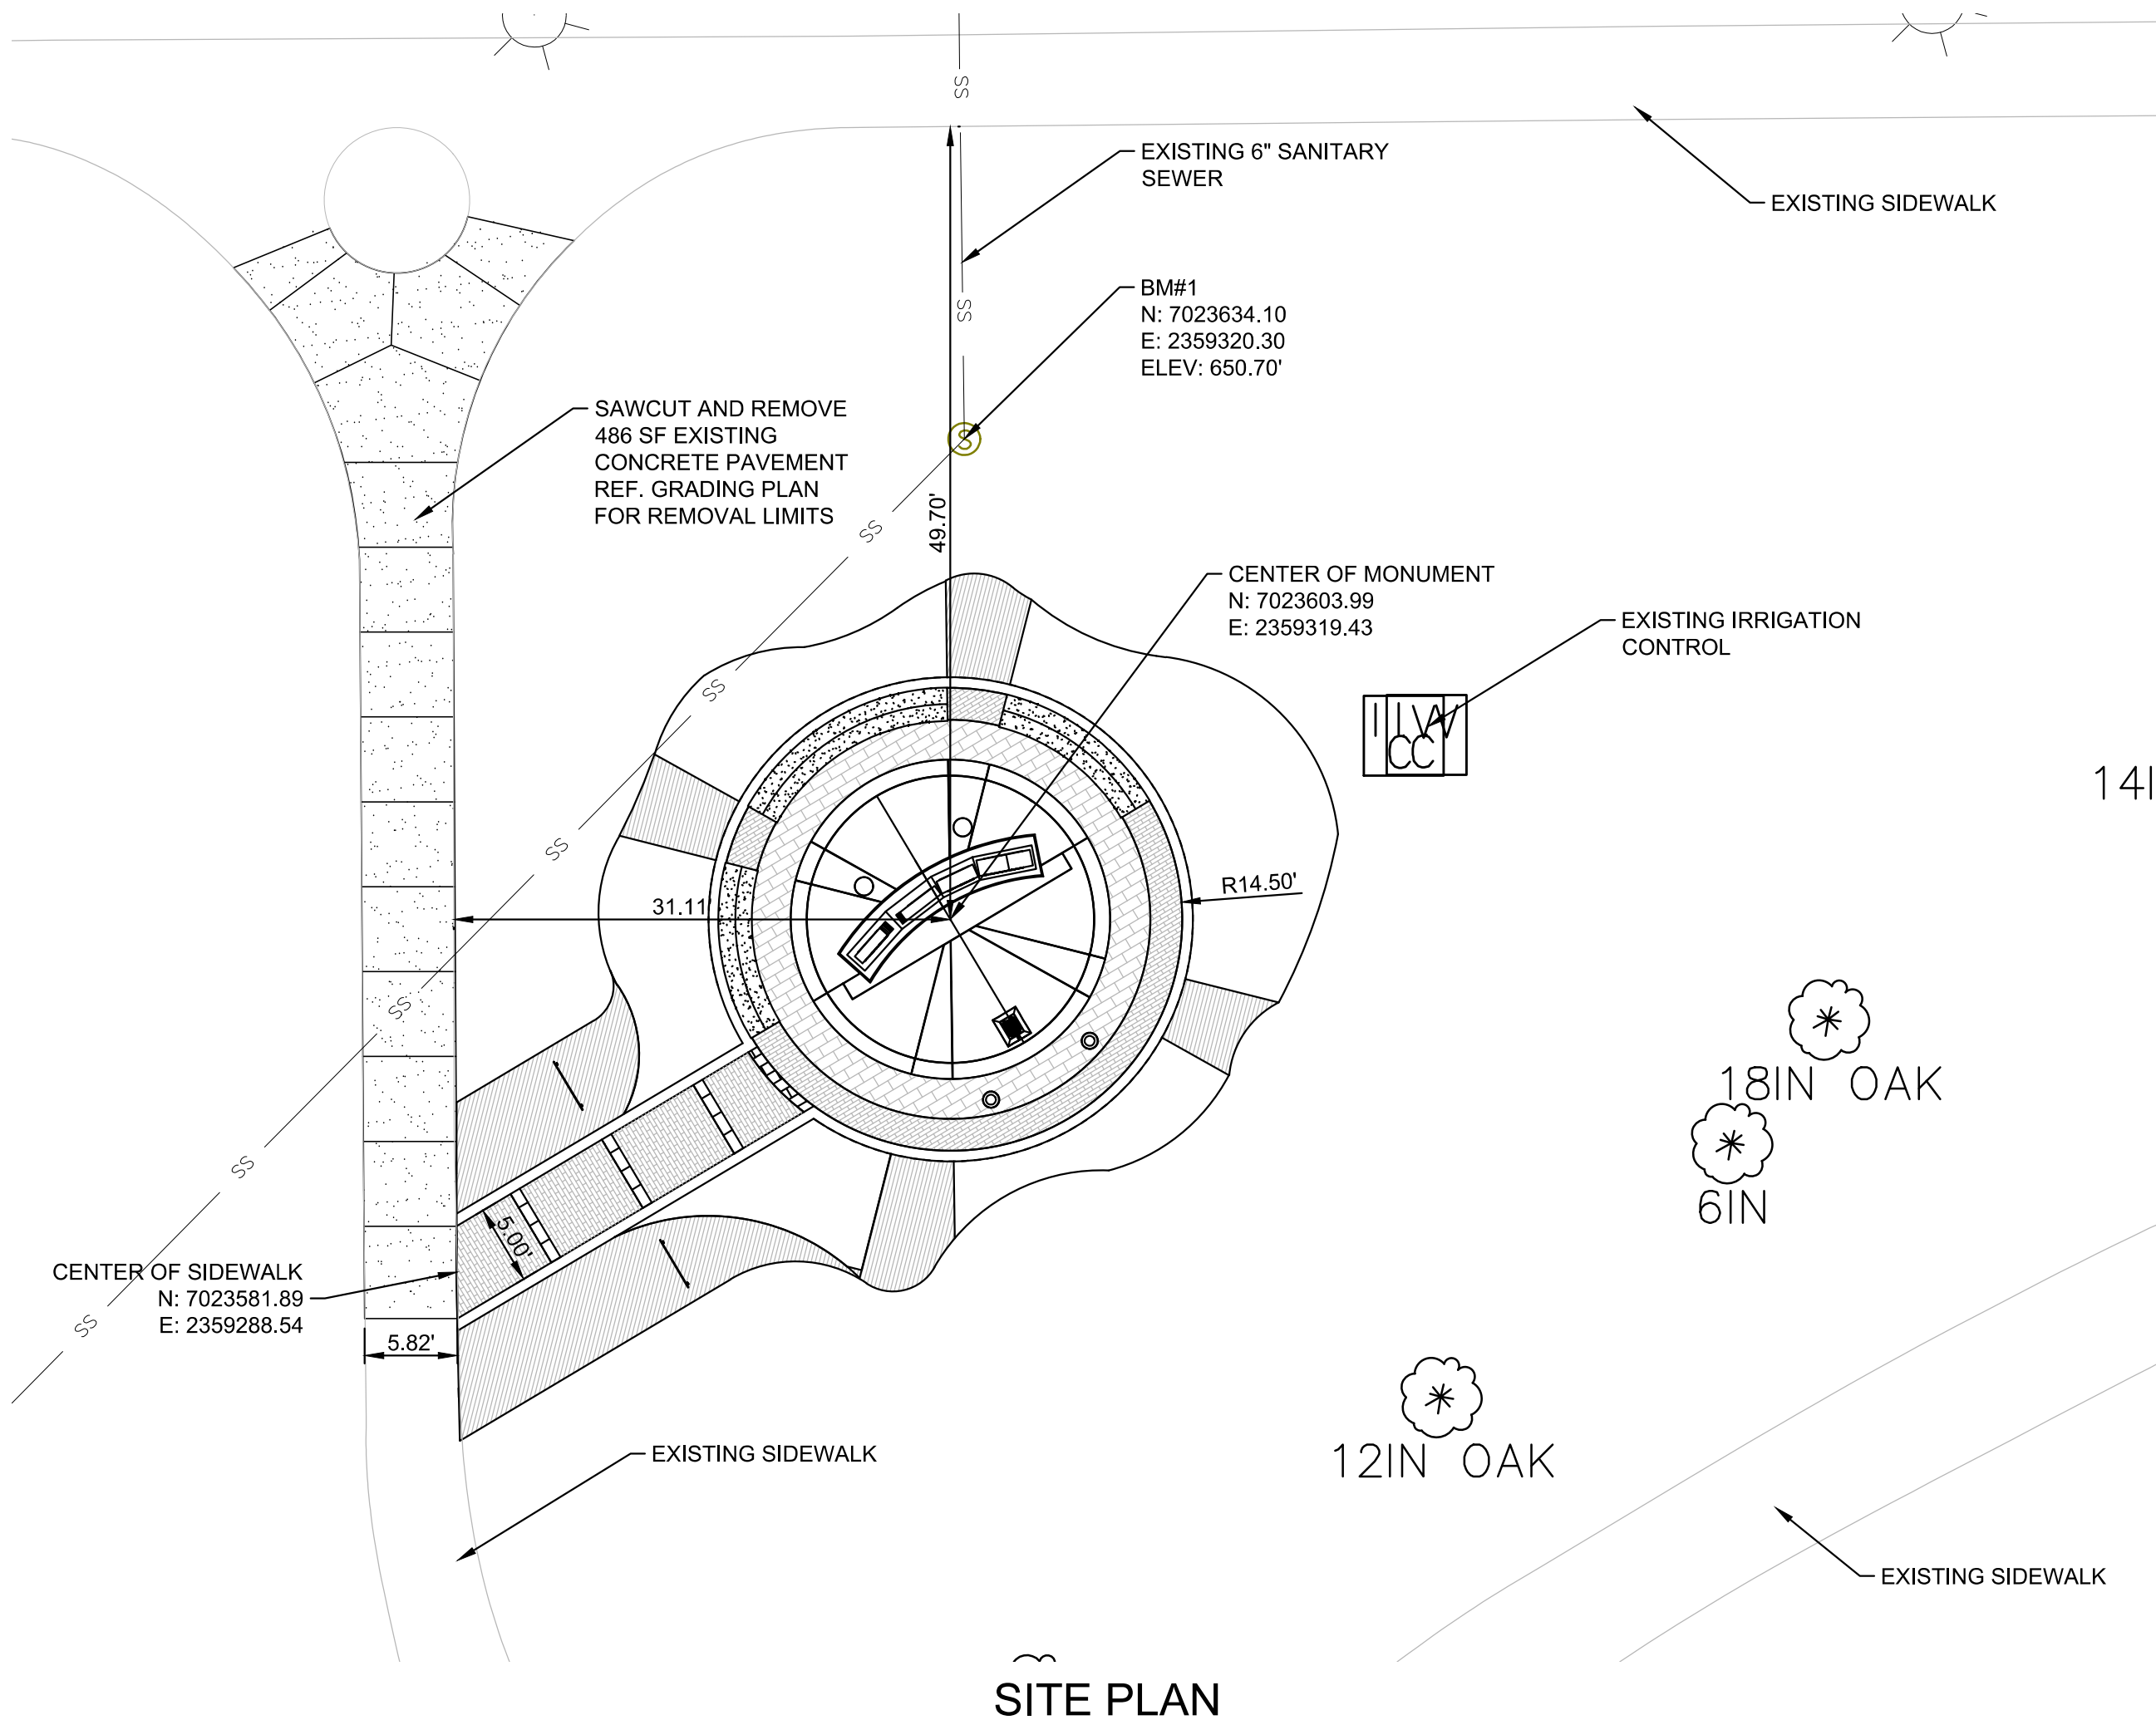

NOTE: THE CONTRACTOR SHALL CONTACT THE FOLLOWING
AT LEAST 48 HOURS PRIOR TO EXCAVATING IN THIS AREA:
TEXAS 811 1-800-344-8377
ATMOS GAS 972-881-4161
TXU ELECTRIC DELIVERY 1-800-711-9112

CONTRACTOR TO FIELD VERIFY ALL EXISTING UTILITIES
VERTICALLY AND HORIZONTALLY PRIOR TO CONSTRUCTION.




0 5' 10'
SCALE: 1" = 5'

- NOTES
1. THE PROPOSED SIDEWALK SHALL HAVE A LEVEL LANDING WITH THE CONNECTION TO THE MONUMENT SIDEWALK. THE LEVEL LANDING SHALL NOT EXCEED 2%.
 2. SAWCUT AND REMOVE A SUFFICIENT AMOUNT OF EXISTING SIDEWALK IN ORDER TO CONSTRUCT A PROPOSED SIDEWALK FROM THE LEVEL LANDING TO EXISTING AT NO MORE THAN 5% LONGITUDINAL SLOPE AND 2% CROSS SLOPE. DO NOT EXCEED THESE LIMITS. ANY SIDEWALK THAN EXCEEDS THESE LIMITS MUST BE REMOVED AND REPLACED.
 3. CONSTRUCT THE PROPOSED SIDEWALK PER PAVEMENT DETAILS ON C4.01 AND PER PAVING NOTES ON C1.01.

LEGEND

EXISTING SPOT ELEVATION

649.80

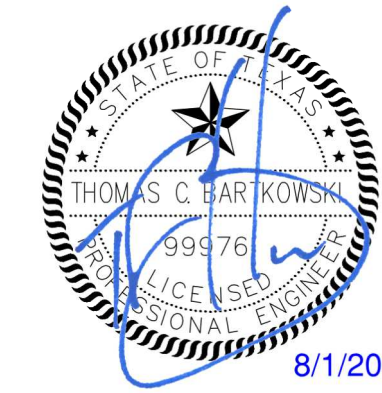

NO.	DATE	REVISION

GOLD STAR FAMILIES
MEMORIAL MONUMENT


GRADING PLAN

KELLER, TARRANT COUNTY, TEXAS



TEXAS REGISTRATION ENGINEERING FIRM NO. 13207
9800 HILLWOOD PKWY, SUITE 250, FORT WORTH, TEXAS 76117
FORT WORTH PHONE: (817) 962-3350

DRAWN: TCB	DATE: AUGUST 2019	PROJECT #: VLK19001	SHEET: C3.01
DESIGNED: TCB	REVIEWER: TCB		

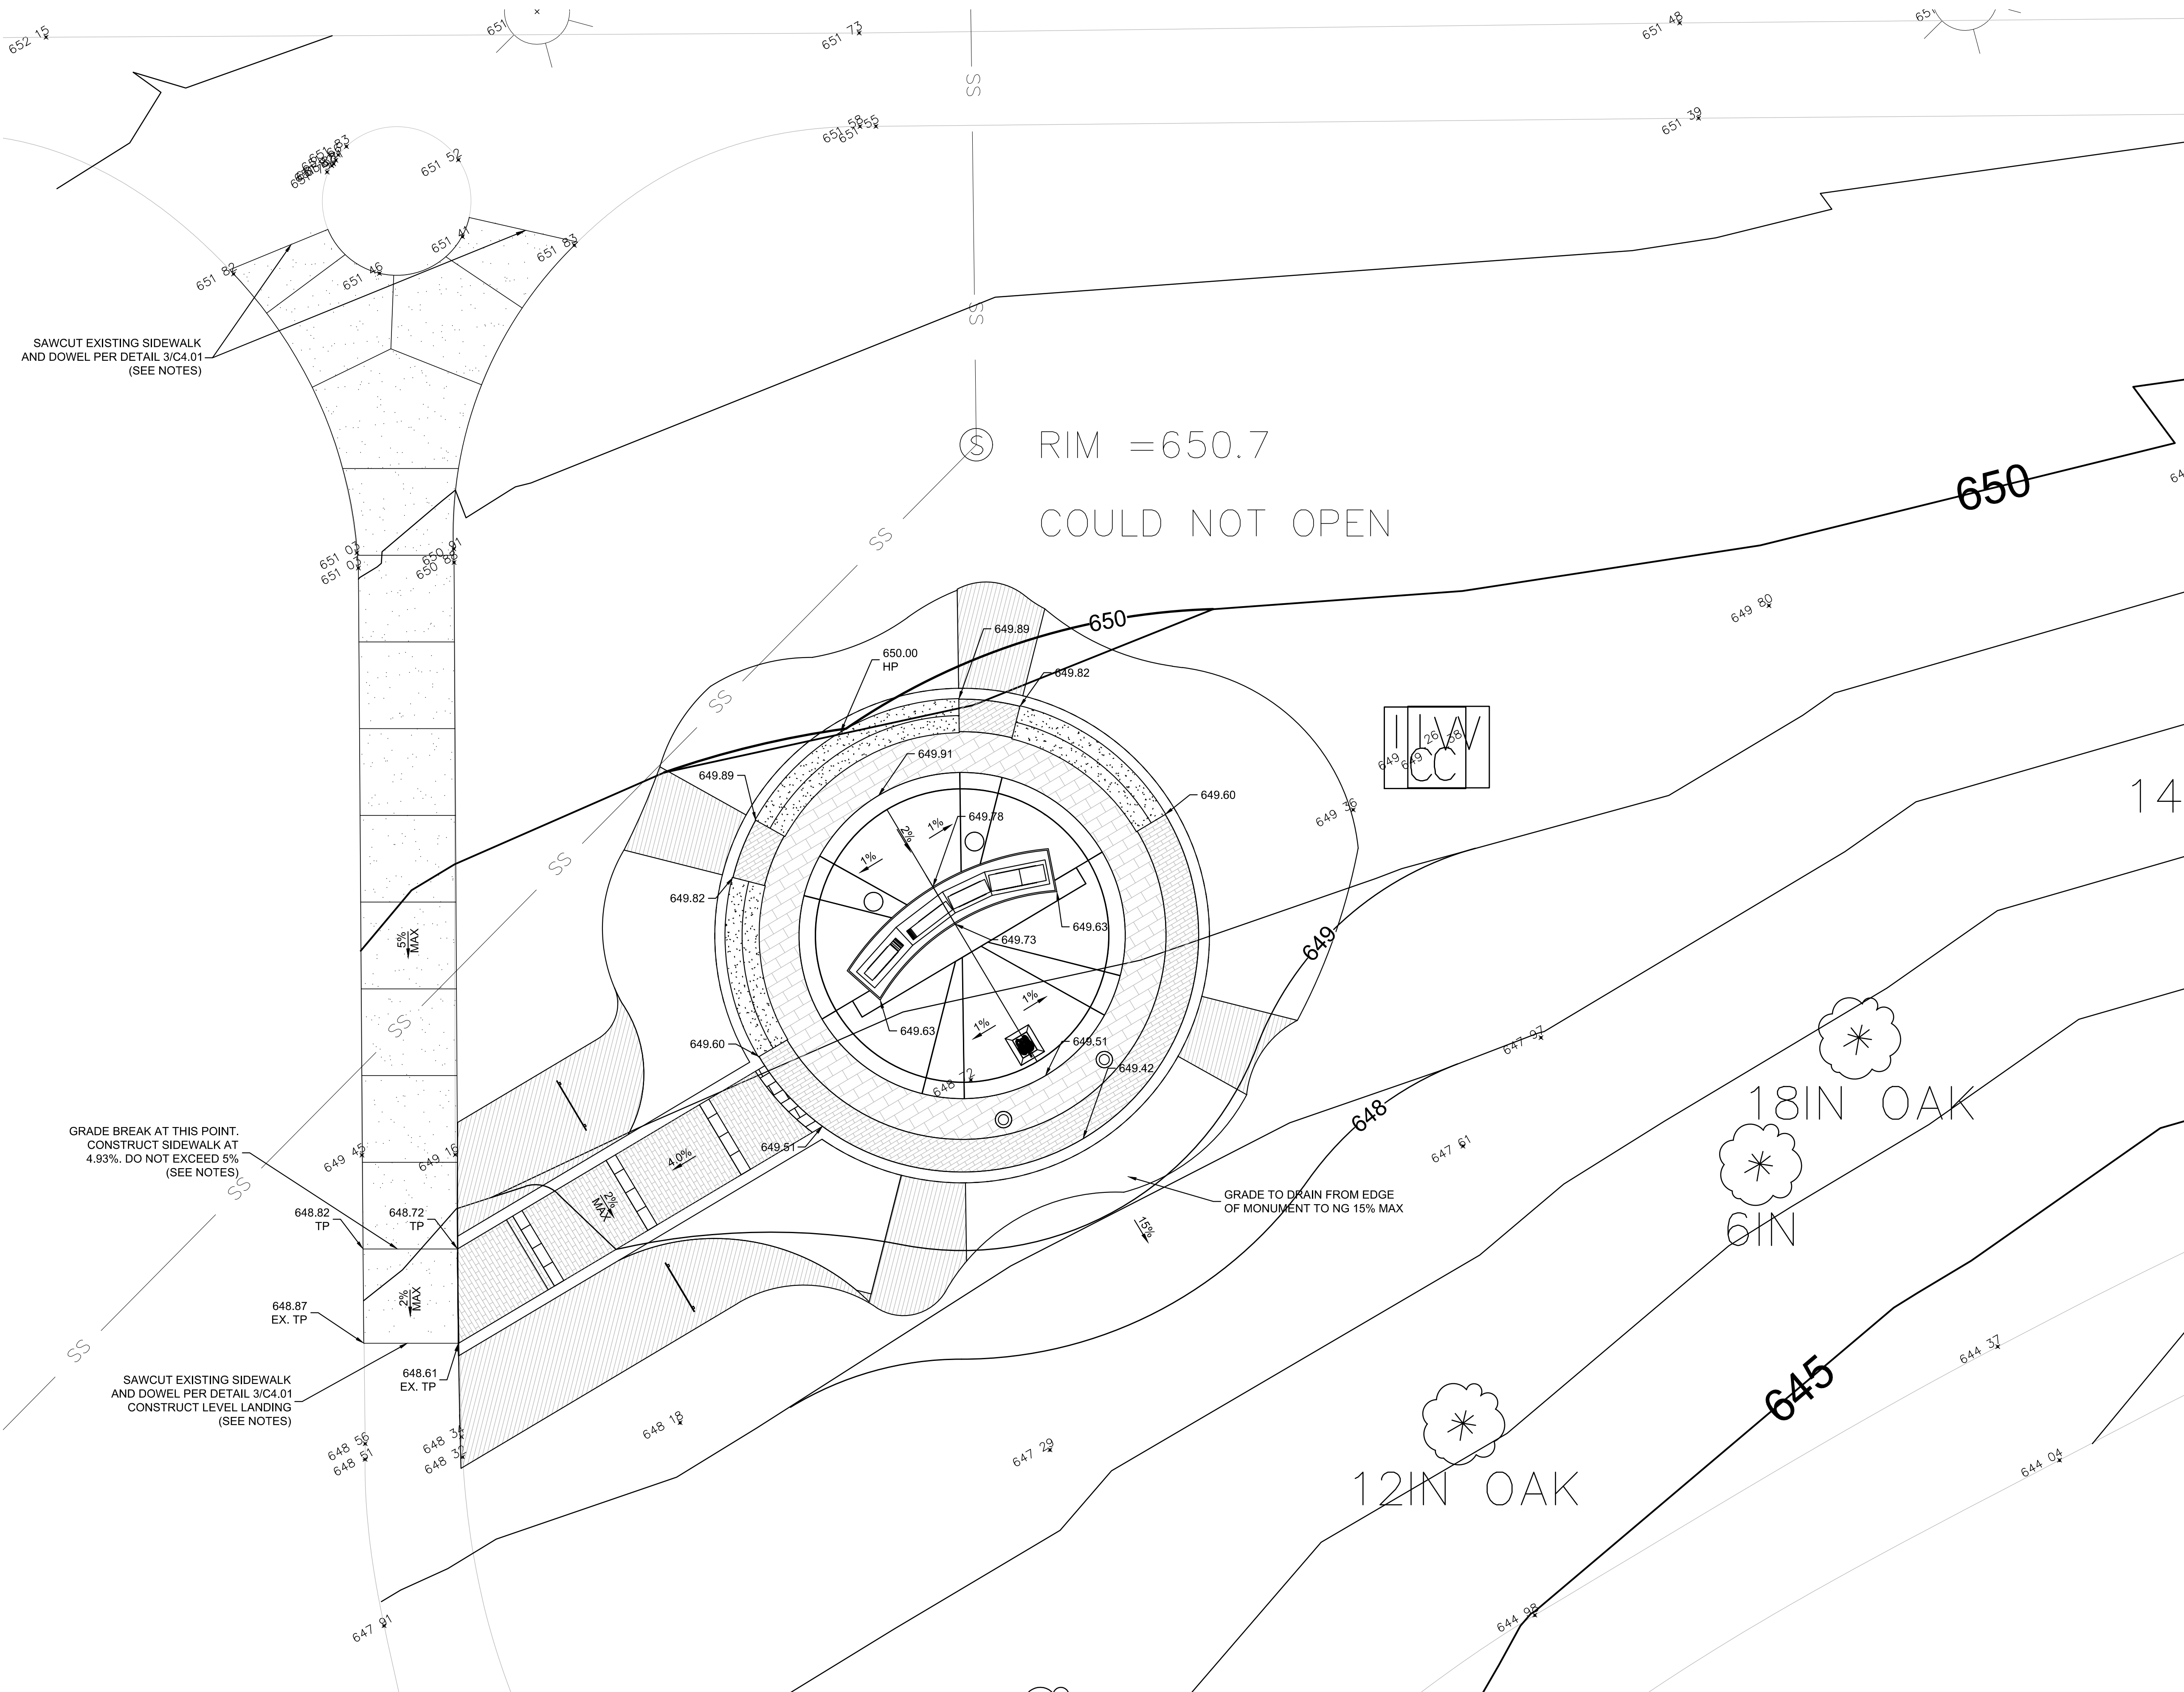



VLK | ARCHITECTS


ARCHITECT

VLK Architects, Inc.
2821 West 7th Street, Suite 300
Fort Worth, Texas 76107
Main Phone: 817.633.1600
www.vlkarchitects.com


CIVIL ENGINEER

Peloton Land Solutions
9800 Hillwood Parkway, Suite 250
Fort Worth, Texas 76117
Main Phone: 817.562.3350


CITY OF KELLER
KELLER, TEXAS

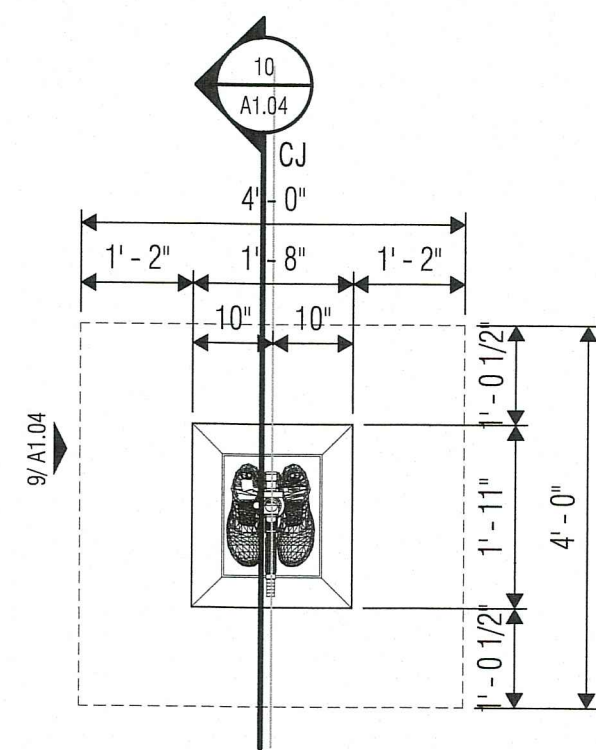


6 SOLDIER'S CROSS BASE PLAN
SCALE: 1/2" = 1'-0"

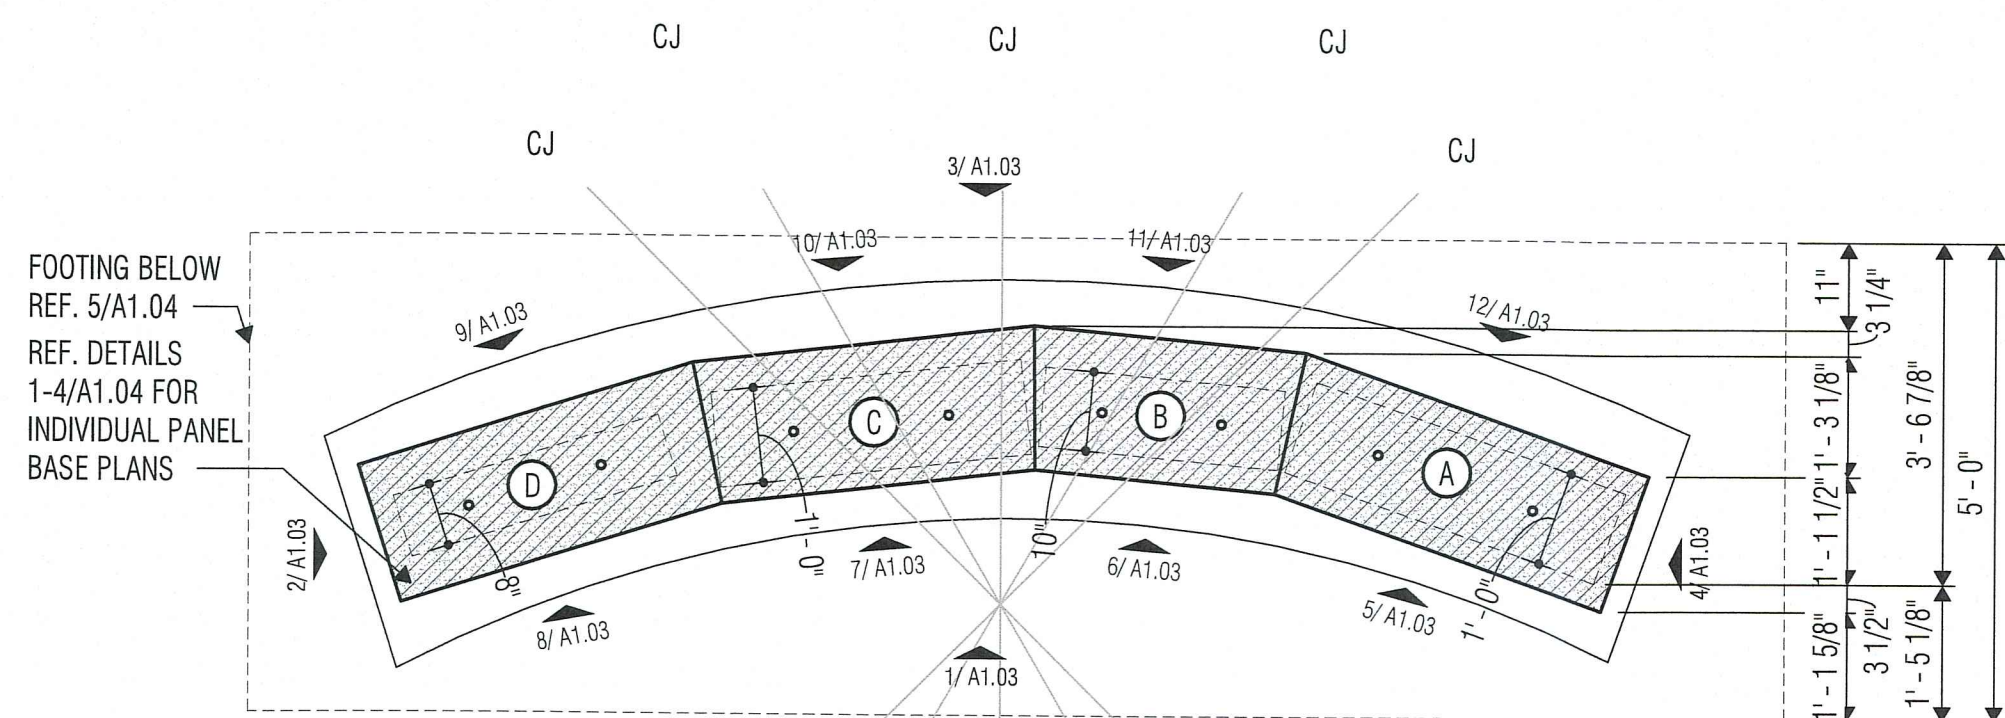

5 MONUMENT BASE PLAN
SCALE: 1/2" = 1'-0"

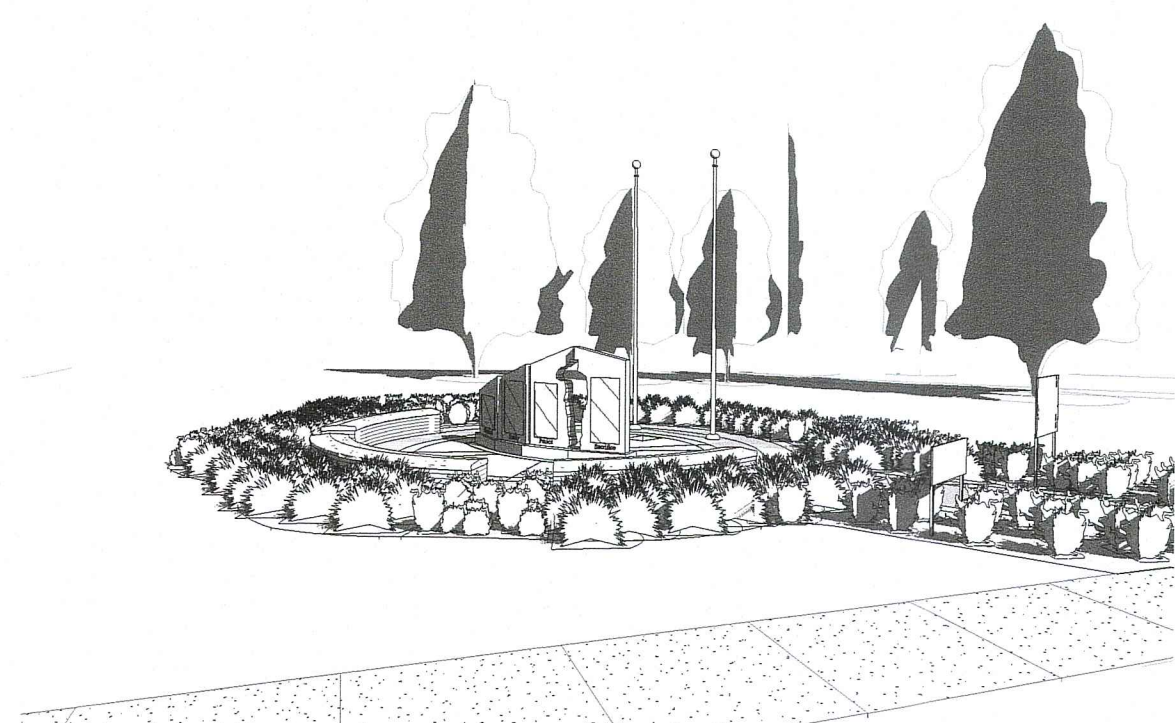

4 3D VIEW - NORTHWEST
SCALE: NTS

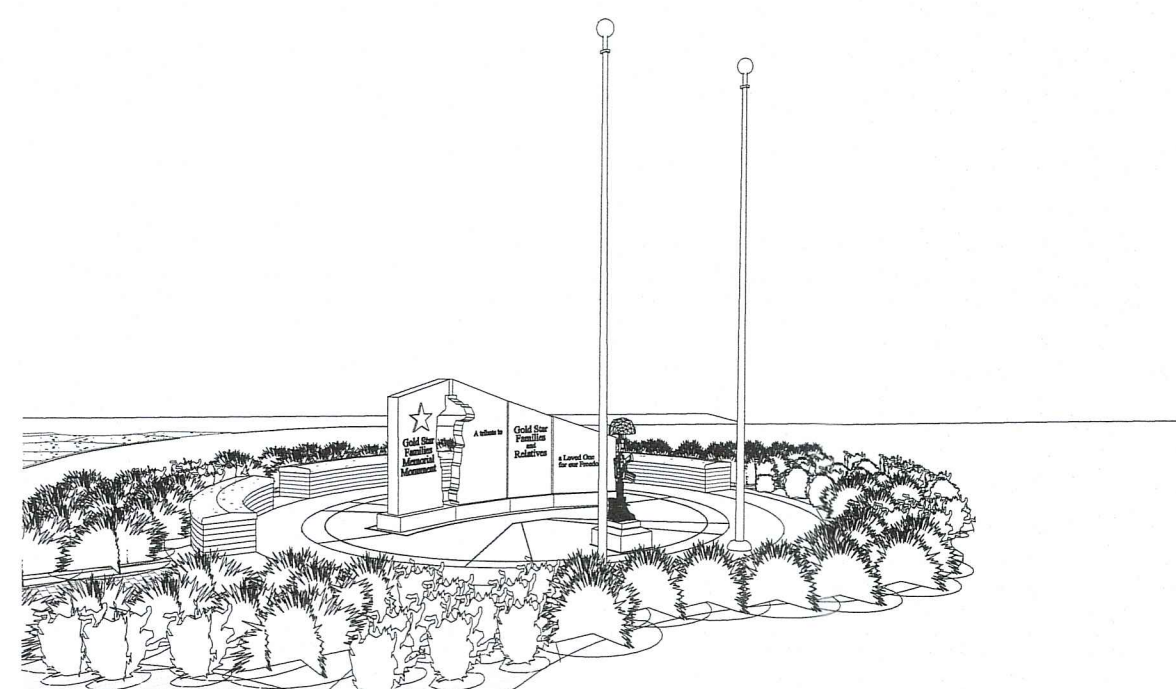

3 3D VIEW - SOUTHWEST
SCALE: NTS

TDLR ARCHITECTURAL BARRIERS REGISTRATION

TABS PROJECT #TABS2019014763

SITE PLAN GENERAL NOTES

1. Verify and document existing dimensions and conditions at the site before beginning construction. Notify Architect of conflicts or variations prior to commencement of construction.
2. To prevent damage to existing trees and shrubs in proximity to the Work, provide and maintain protective barriers around those items in accordance with the specified procedures, or in the absence of those procedures, with recognized landscaping and horticultural practices.
3. Electrical power for new lighting to be pulled from nearest light pole and controlled on existing City controls. Contractor to field verify.
4. Existing irrigation system to be protected and reworked as needed by Contractor. Contractor to submit reroute plan to City for approval prior to construction.

Permit
Submittal



07/11/2019

REVISIONS

Revision No.

Director	Drawn By
SLH	DS
Designer	Quality Control
DWW	MM
Proj. Arch.	
DWW	

PROJECT NO.

SHEET TITLE


PLANS

SHEET NO.

A1.01


COPYRIGHT © 2015 VLK ARCHITECTS

GOLD STAR FAMILIES MEMORIAL MONUMENT

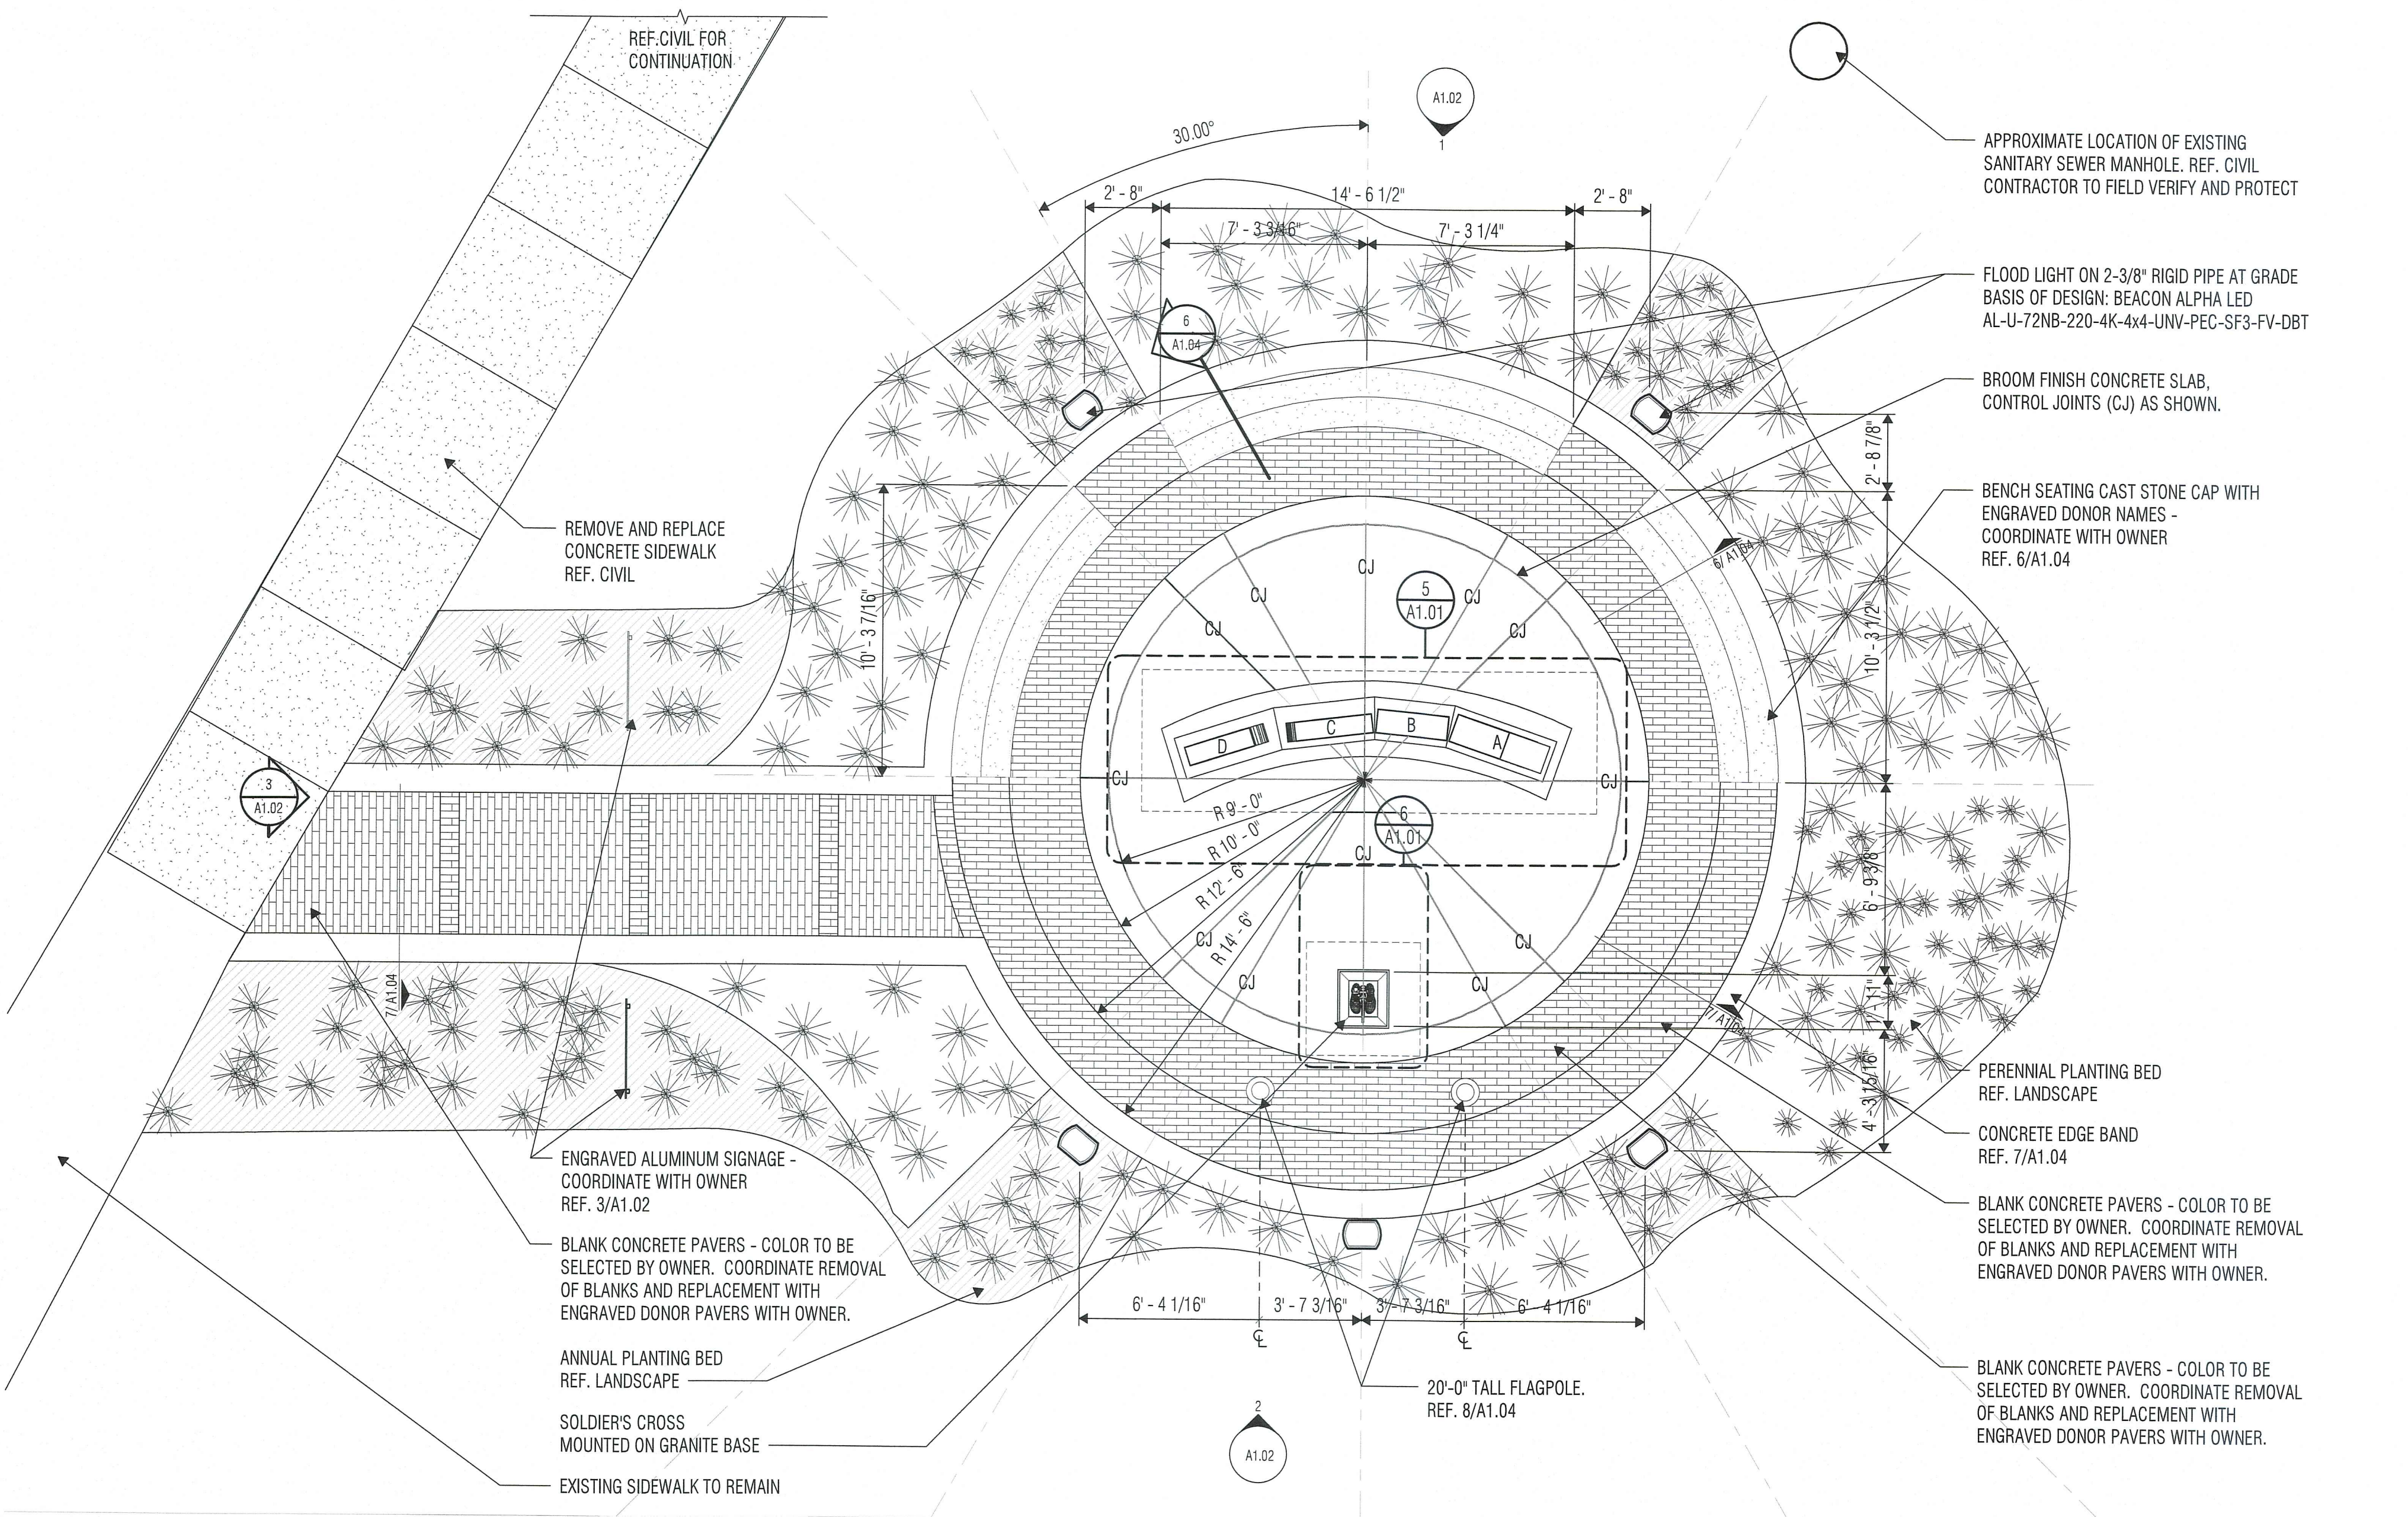


2 PLAZA FLOOR PLAN
SCALE: 1/4" = 1'-0"


1 ARCHITECTURAL SITE PLAN
SCALE: 1" = 20'-0"

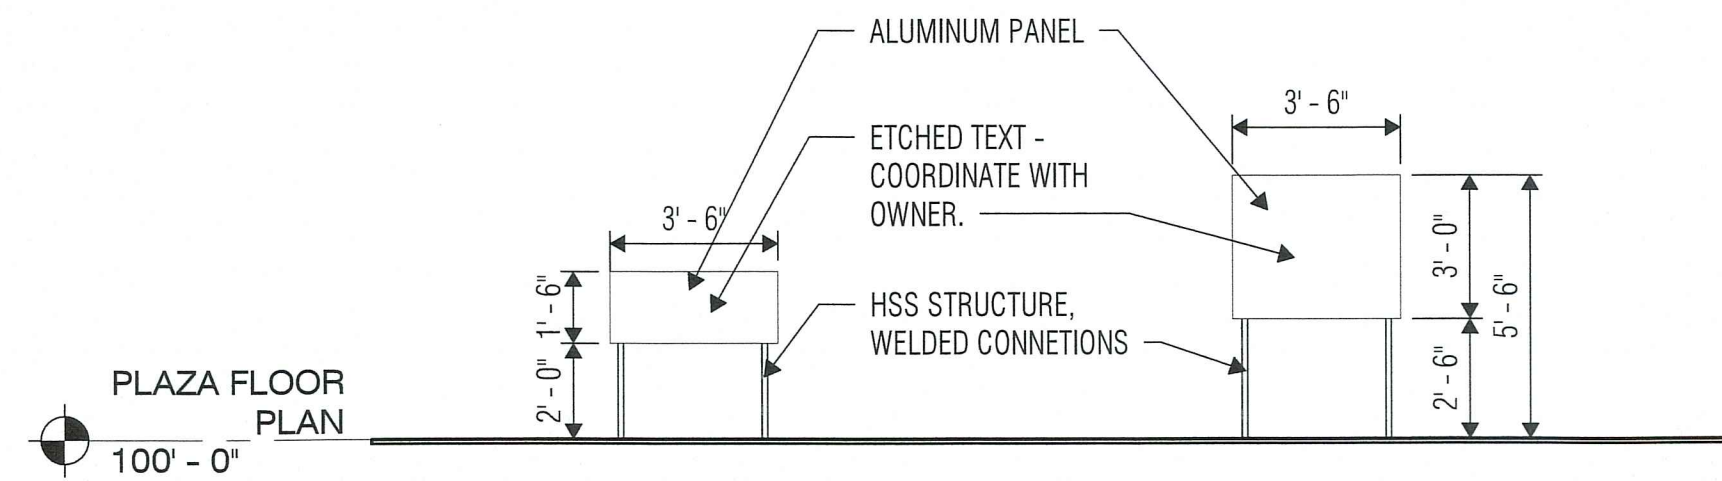


3 ENTRANCE SIGNAGE ELEVATION
SCALE: 1/4" = 1'-0"

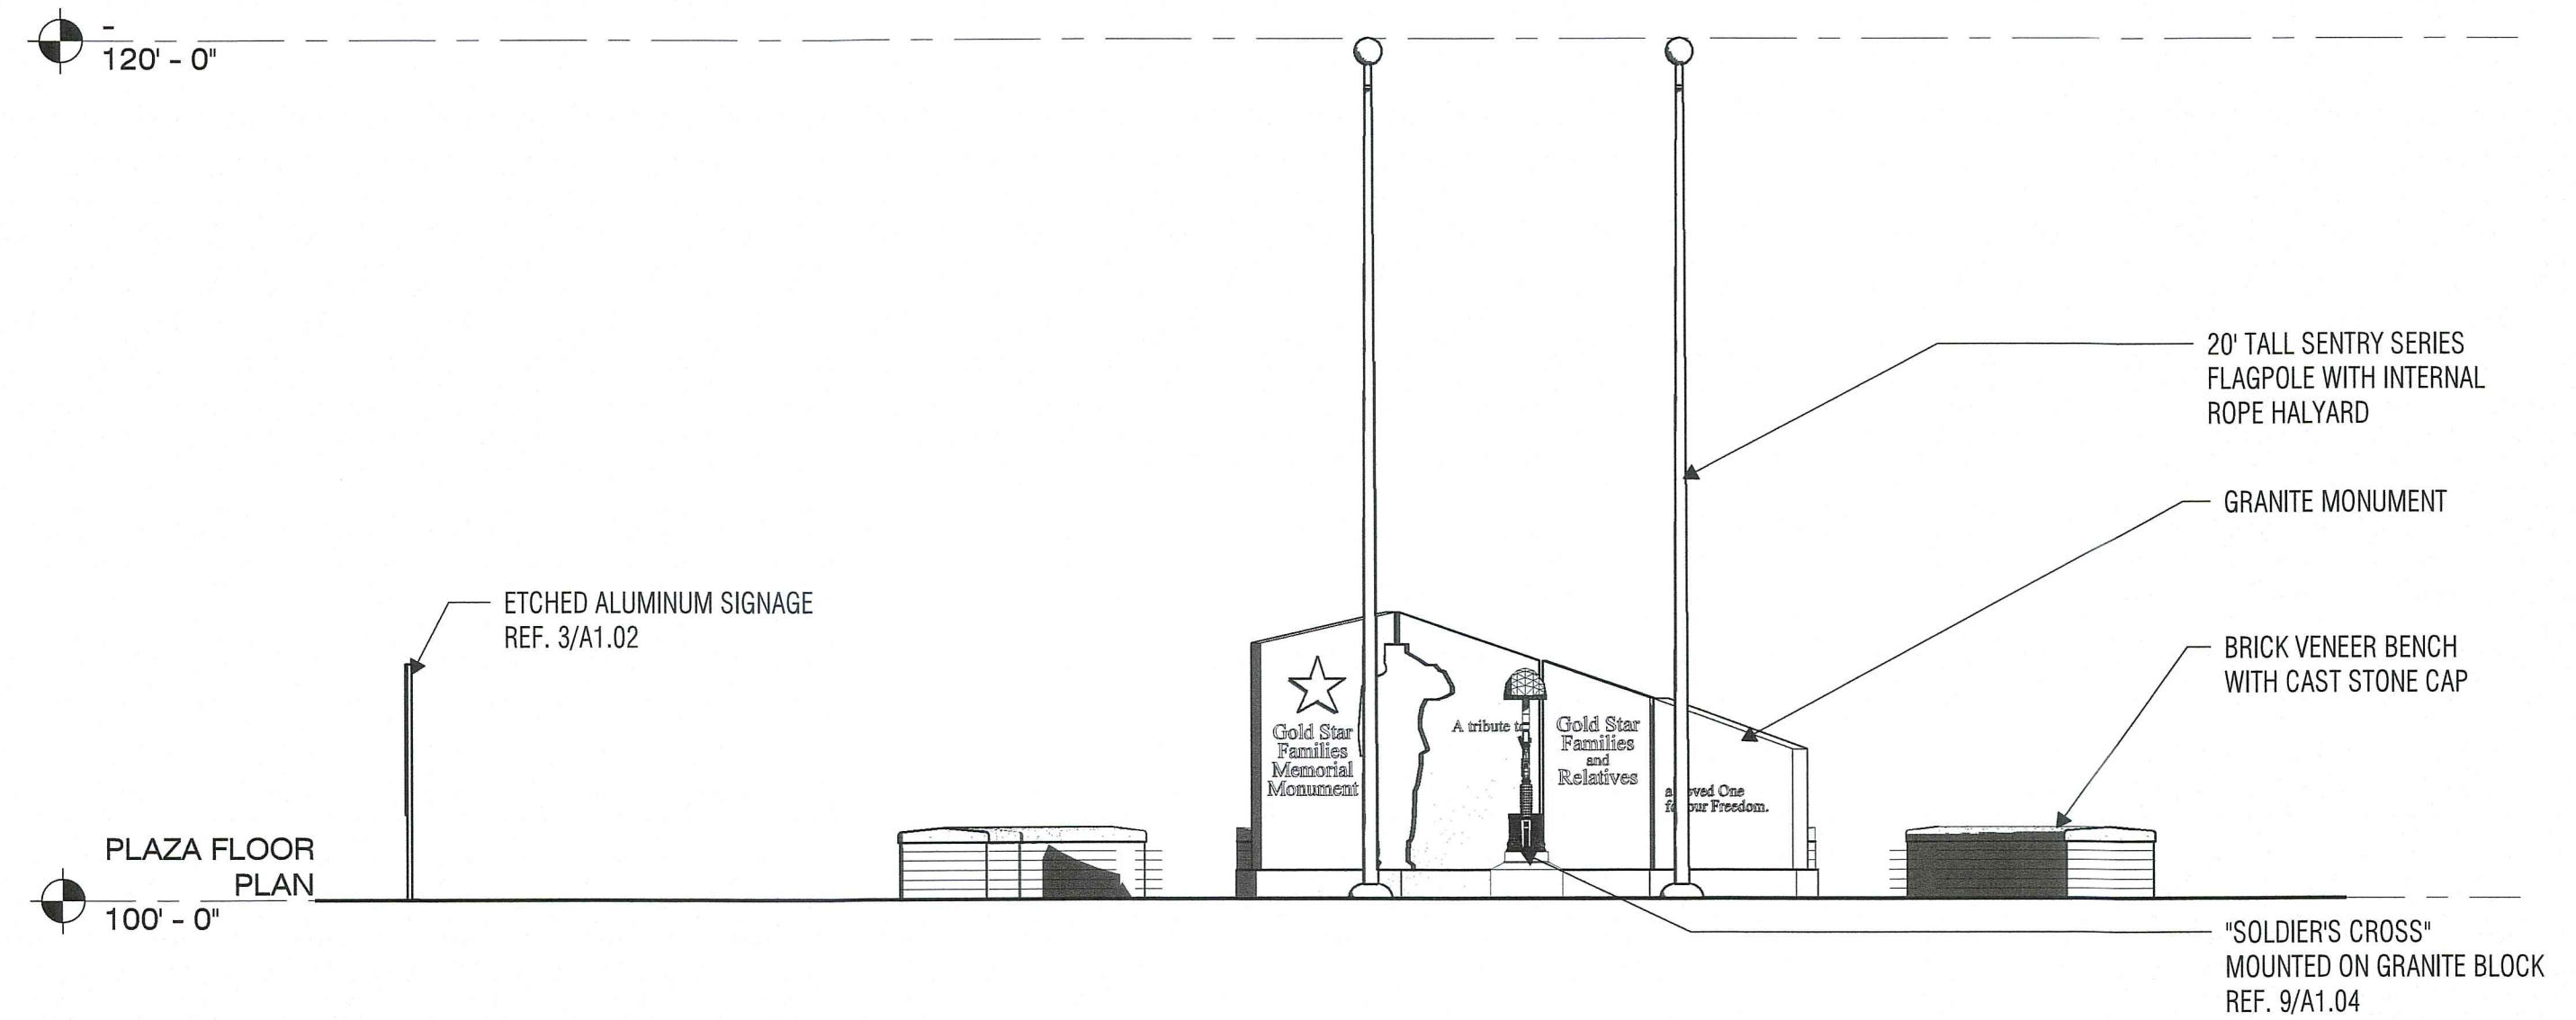

2 ELEVATION - SOUTH
SCALE: 1/4" = 1'-0"

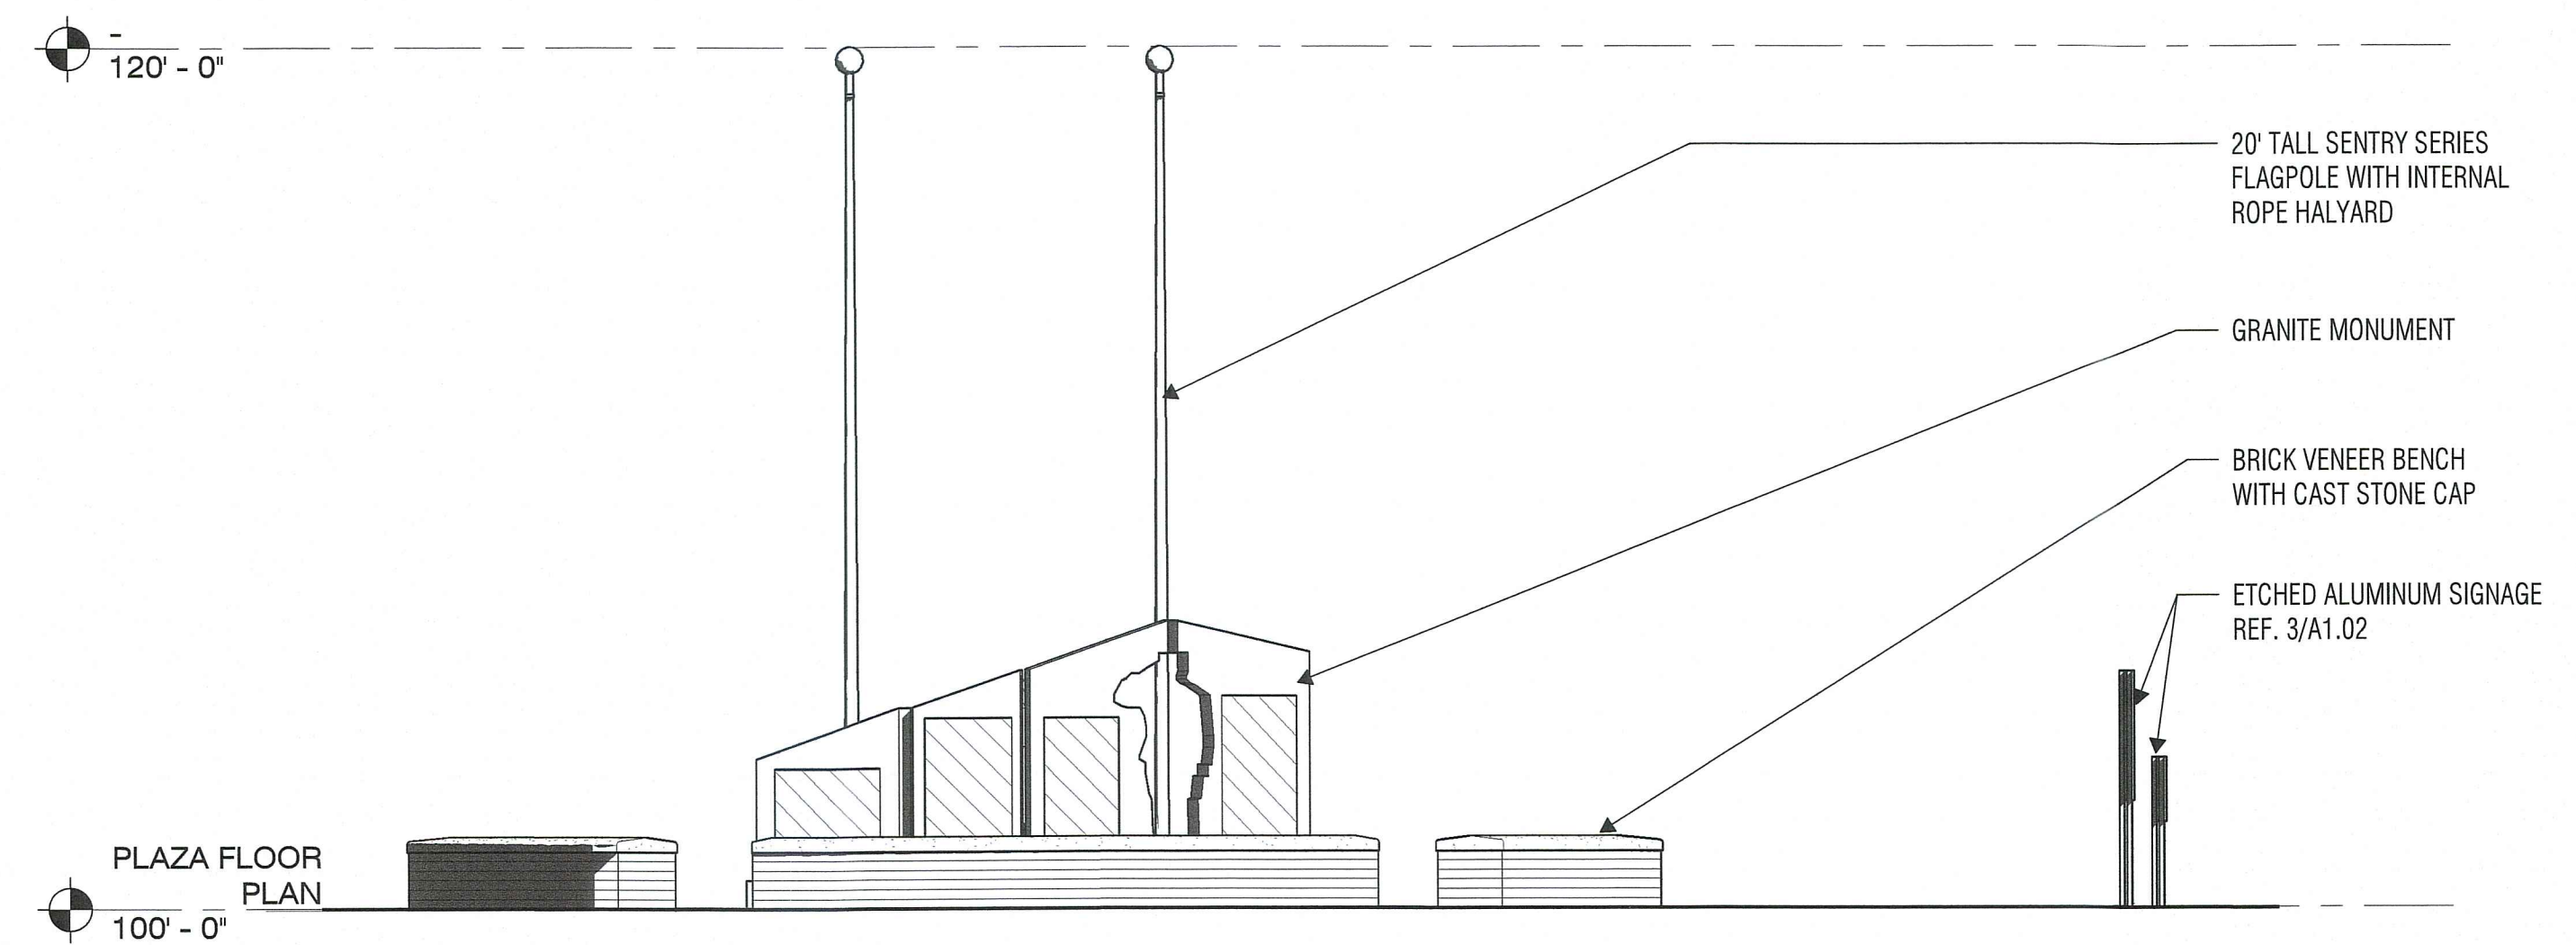

1 ELEVATION - NORTH
SCALE: 1/4" = 1'-0"

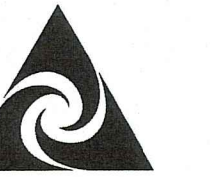

VLK | ARCHITECTS

ARCHITECT


VLK Architects, Inc.
2821 West 7th Street, Suite 300
Fort Worth, Texas 76107
Main Phone: 817.633.1600
www.vlkarchitects.com

CIVIL ENGINEER

Peloton Land Solutions
9800 Hillwood Parkway, Suite 250
Fort Worth, Texas 76117
Main Phone: 817.562.3350

CITY OF KELLER
KELLER, TEXAS

Permit
Submittal

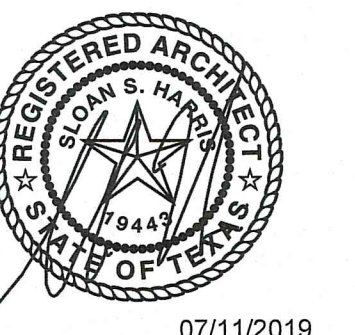

07/11/2019

REVISIONS

Revision No.

Director SLH	Drawn By DS
Designer DVW	Quality Control MM
Proj. Arch. DVW	

PROJECT NO.

SHEET TITLE

ELEVATIONS

SHEET NO.

A1.02

COPYRIGHT © 2015 VLK ARCHITECTS

GOLD STAR FAMILIES MEMORIAL MONUMENT



VLK | ARCHITECTS

ARCHITECT

VLK Architects, Inc.
2821 West 7th Street, Suite 300
Fort Worth, Texas 76107
Main Phone: 817.633.1600
www.vlkarchitects.com

CIVIL ENGINEER

Peloton Land Solutions
9800 Hillwood Parkway, Suite 250
Fort Worth, Texas 76117
Main Phone: 817.562.3350

Permit
Submittal



07/11/2019

07/11/2019

REVISIONS

Revision No.

Director	Drawn By
SLH	DS
Designer	Quality Control
DVW	MM
Proj. Arch.	
DVW	

PROJECT NO.

SHEET TITLE

DETAILS


SHEET NO.

A1.03


COPYRIGHT © 2015 VLK ARCHITECTS

GOLD STAR FAMILIES MEMORIAL MONUMENT


CITY OF KELLER
KELLER, TEXAS

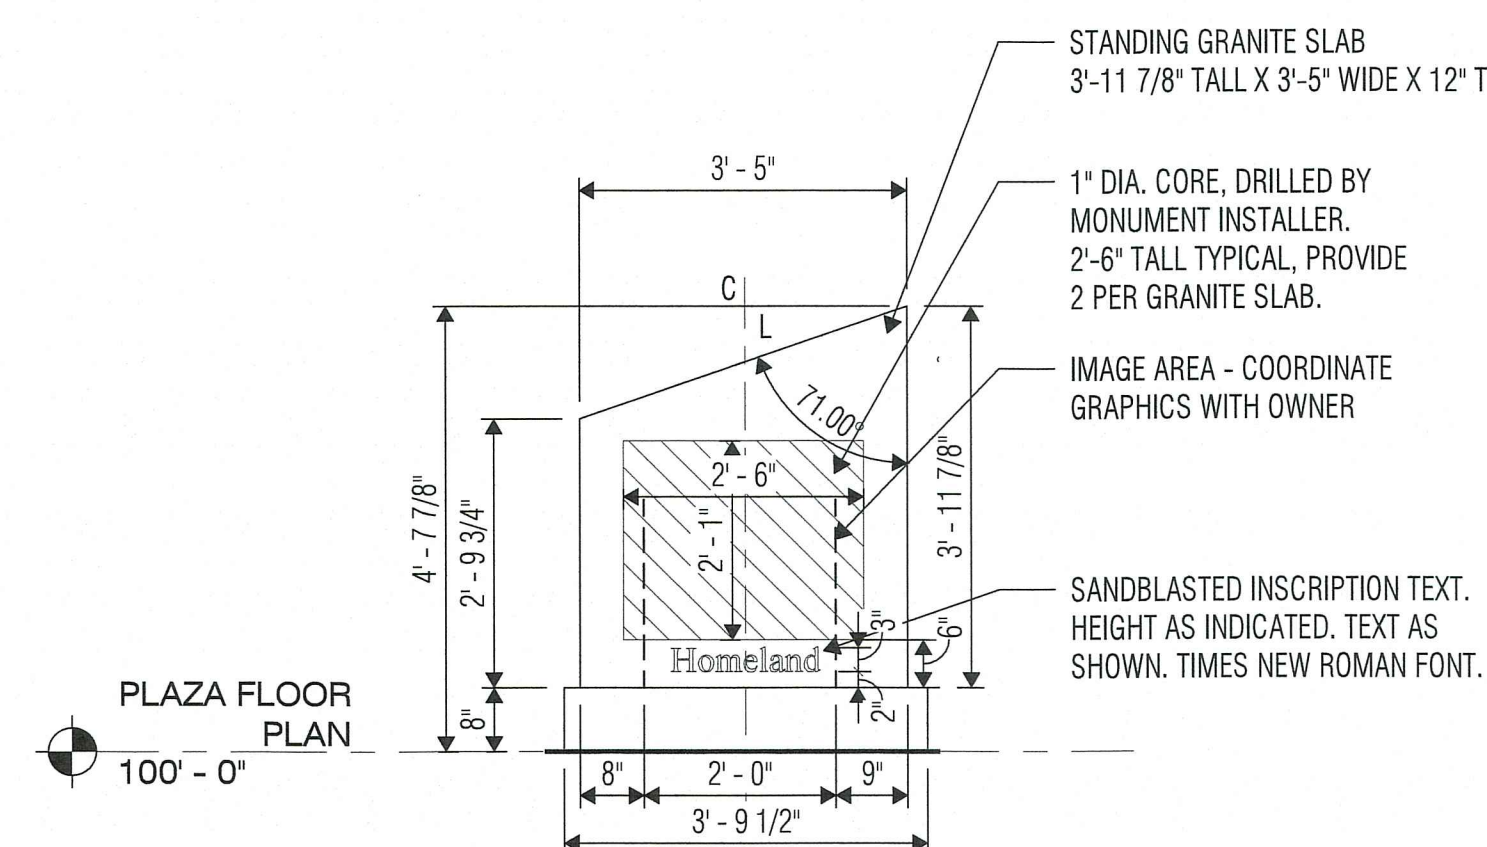


12 ELEVATION NORTH - PANEL A
SCALE: 1/2" = 1'-0"

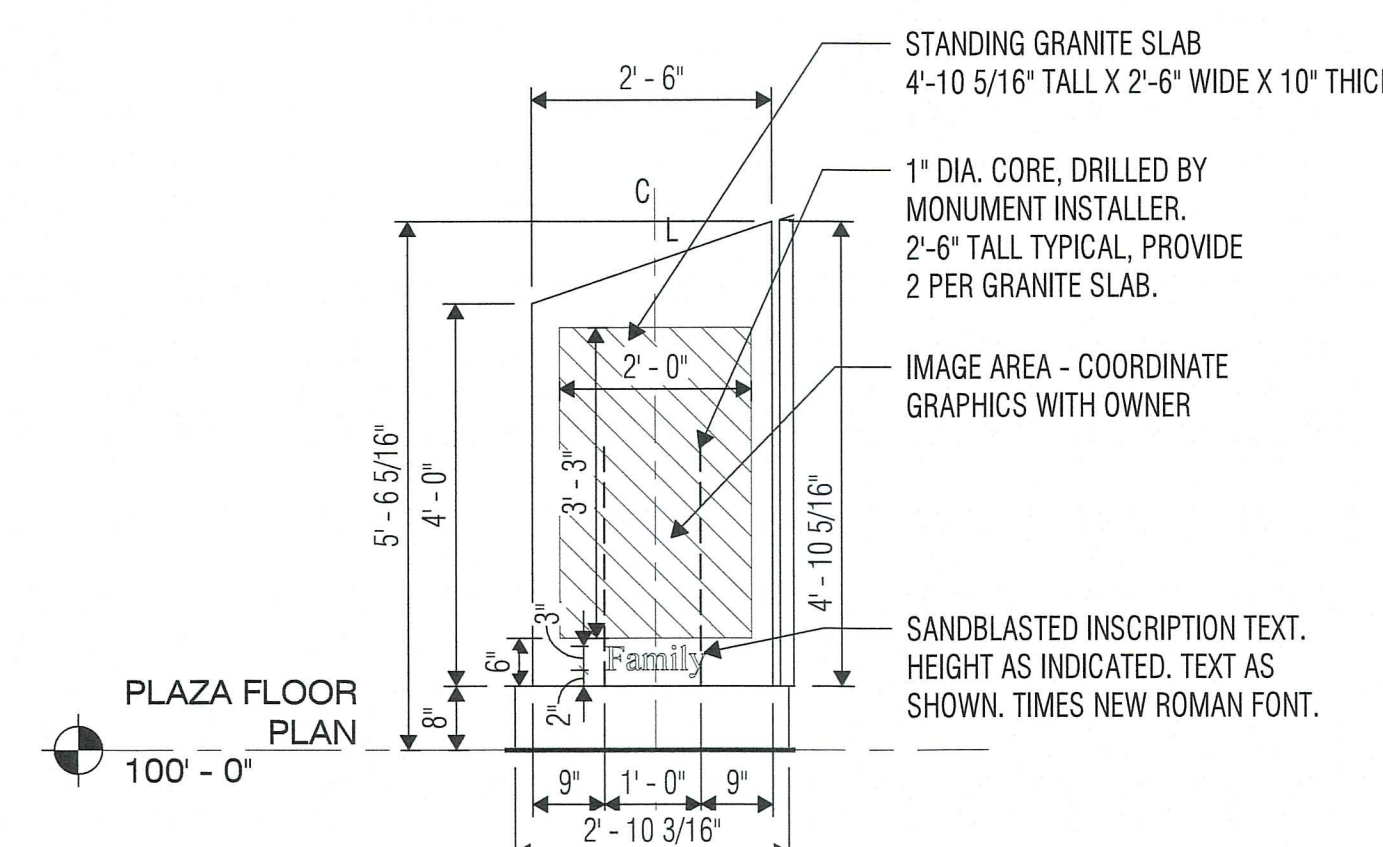


11 ELEVATION NORTH - PANEL B
SCALE: 1/2" = 1'-0"

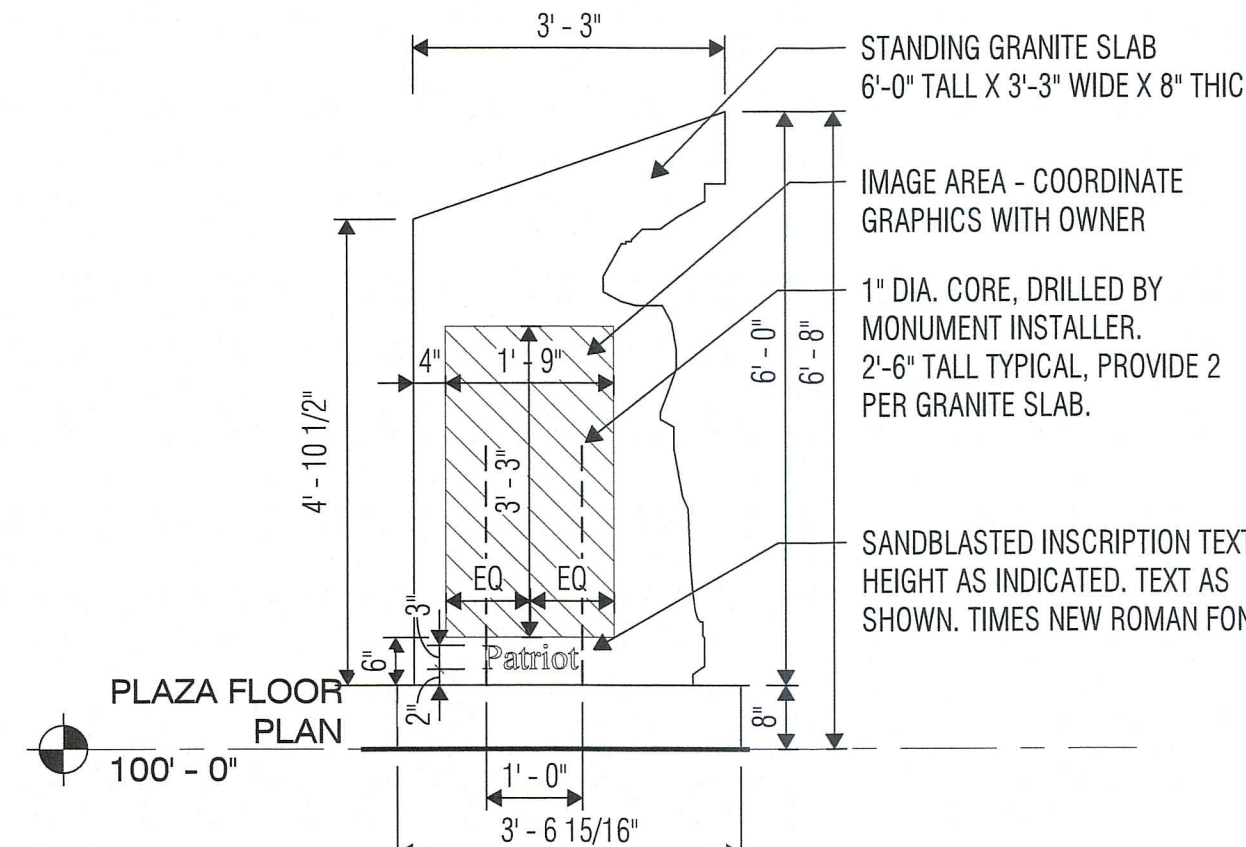


10 ELEVATION NORTH - PANEL C
SCALE: 1/2" = 1'-0"

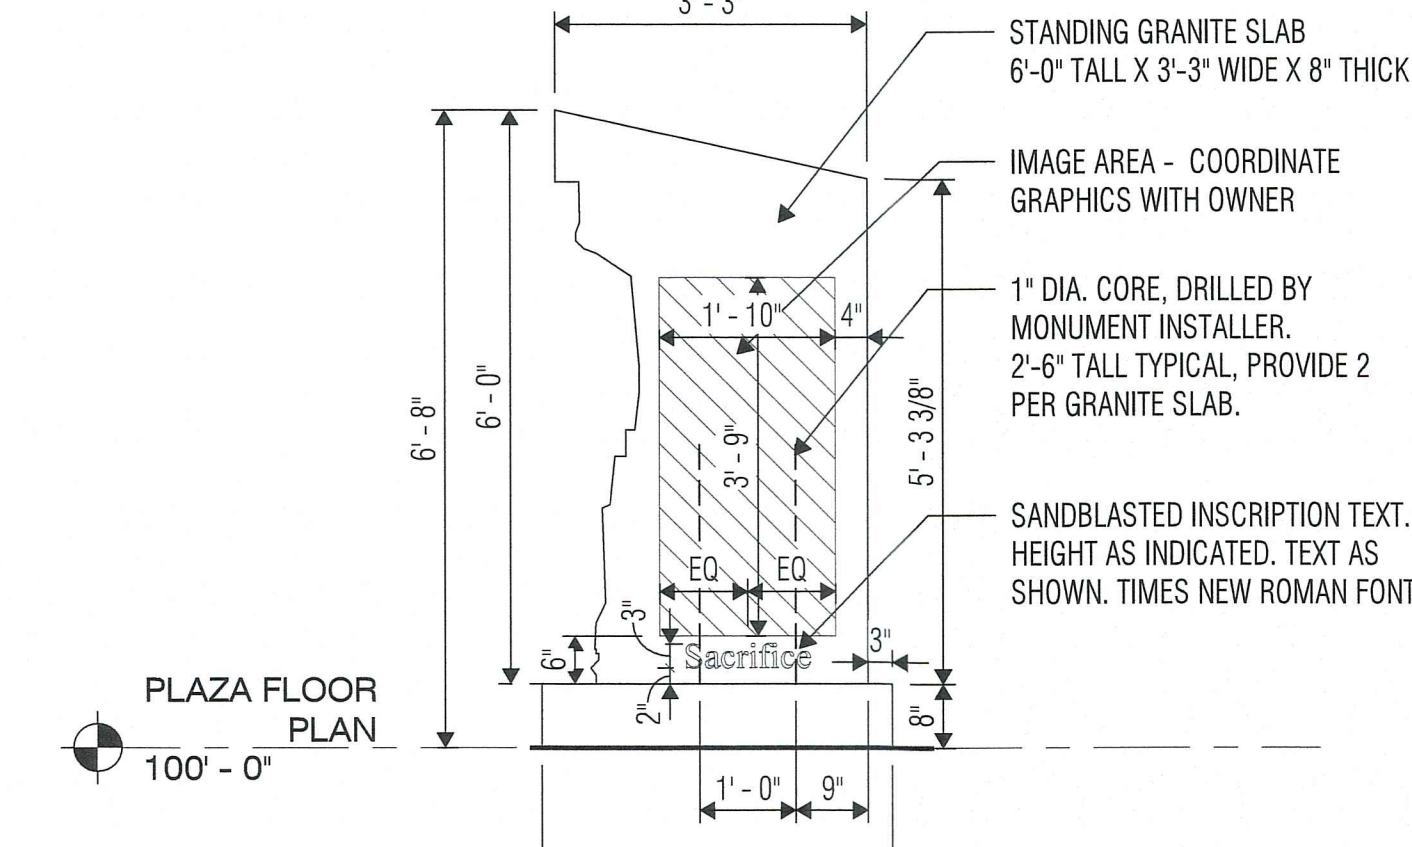


9 ELEVATION NORTH - PANEL D
SCALE: 1/2" = 1'-0"

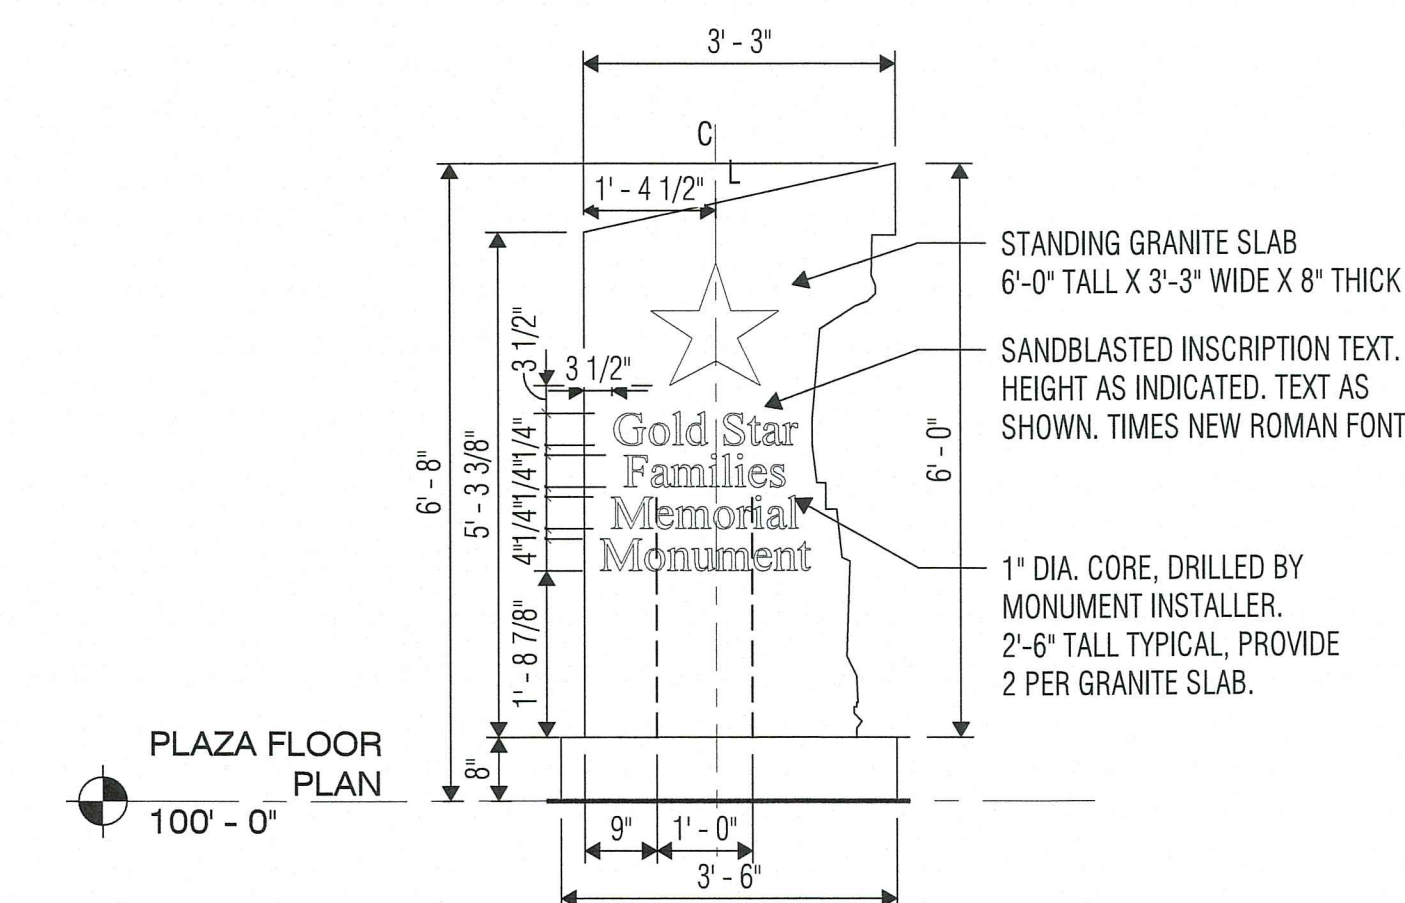


8 ELEVATION SOUTH - PANEL D
SCALE: 1/2" = 1'-0"

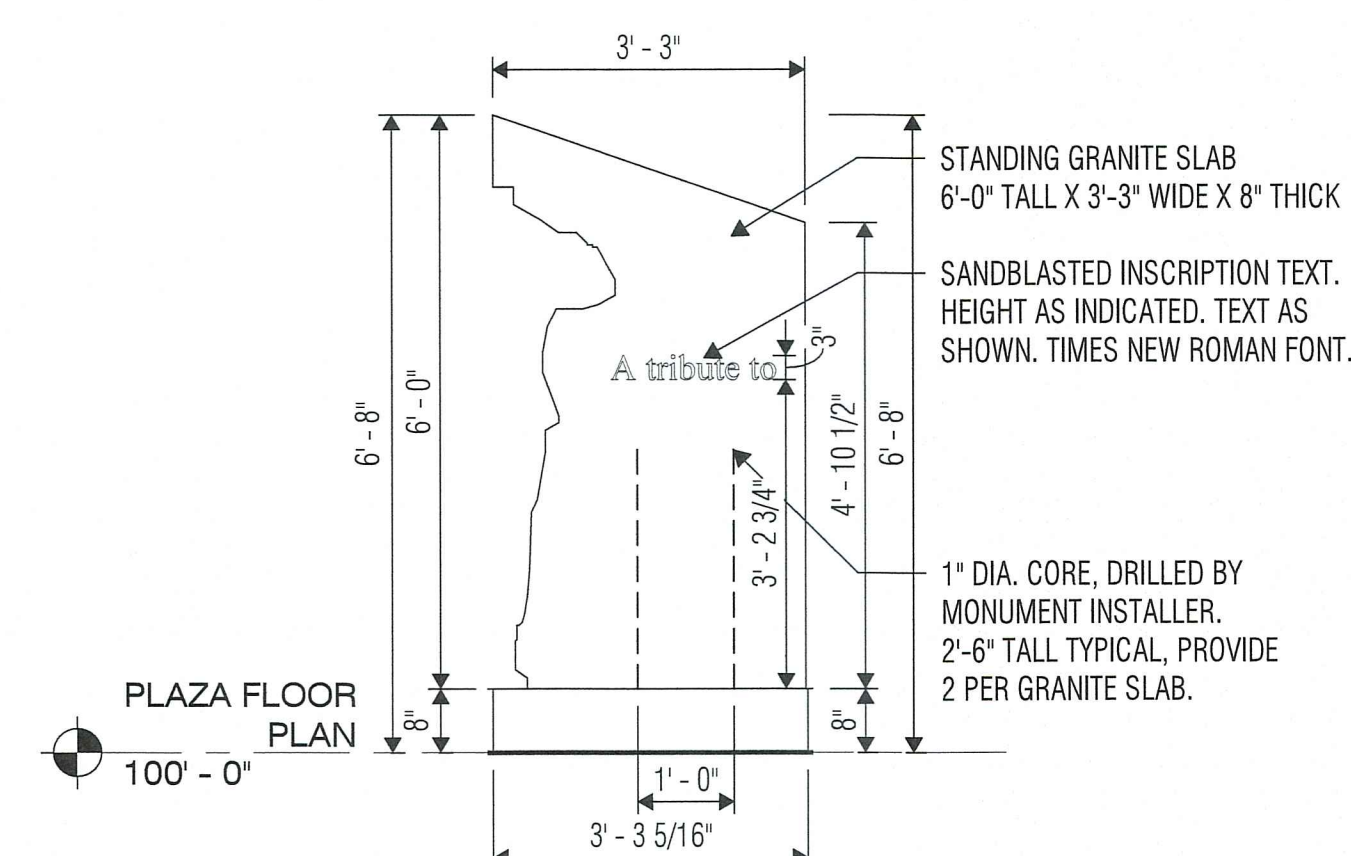


7 ELEVATION SOUTH - PANEL C
SCALE: 1/2" = 1'-0"

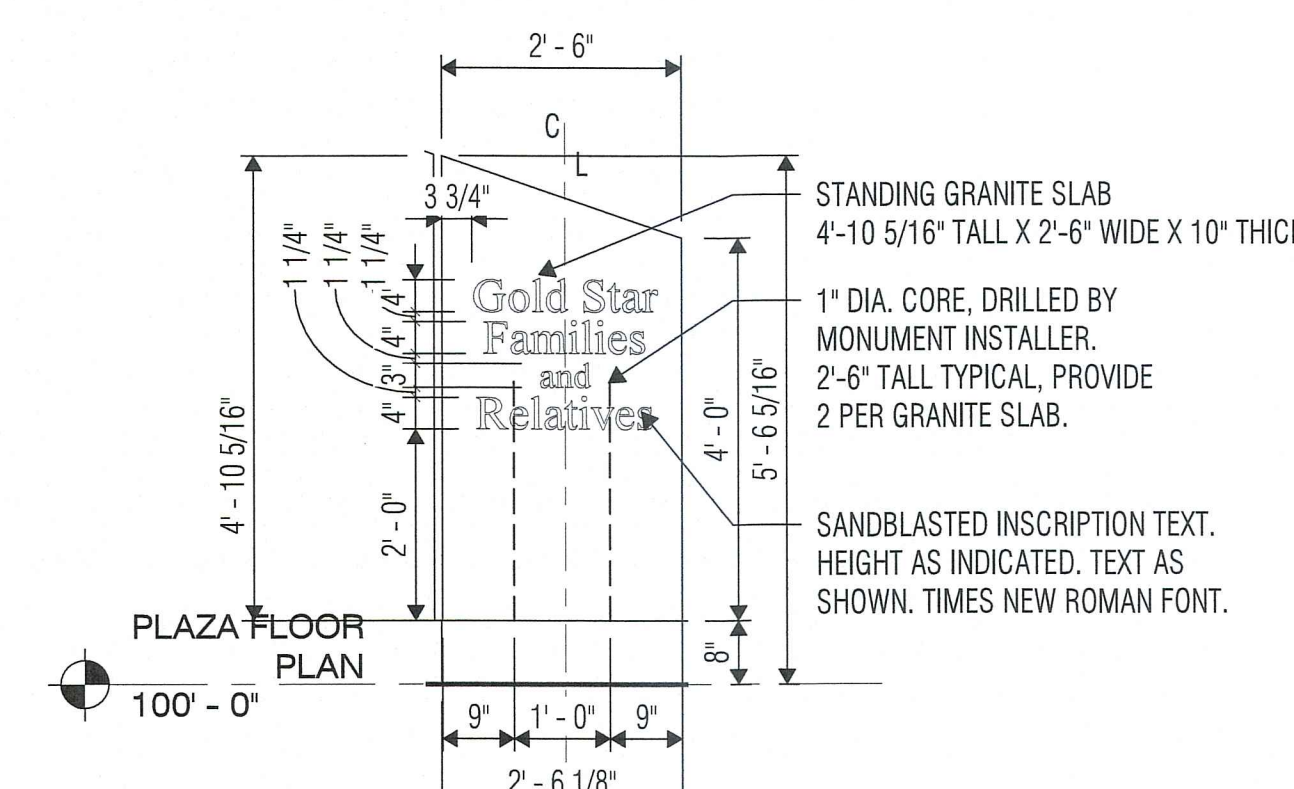


6 ELEVATION SOUTH - PANEL B
SCALE: 1/2" = 1'-0"

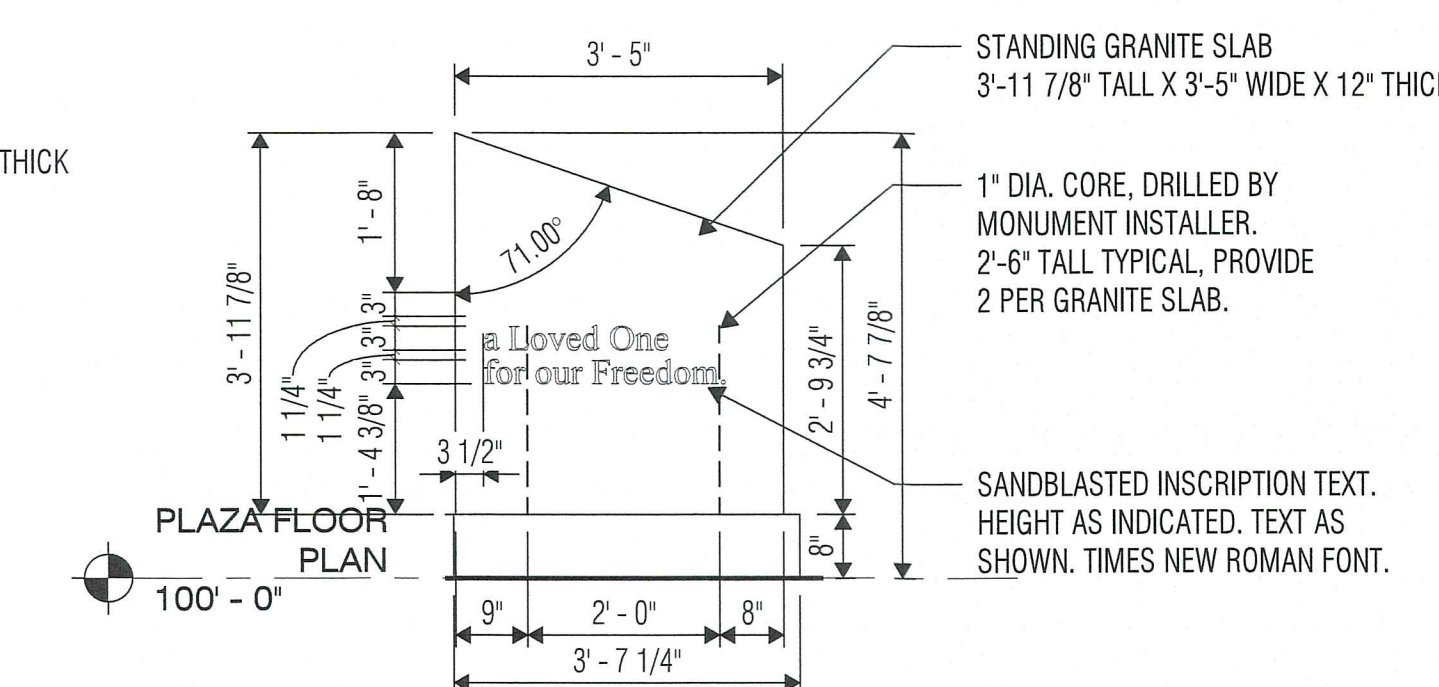


5 ELEVATION SOUTH - PANEL A
SCALE: 1/2" = 1'-0"

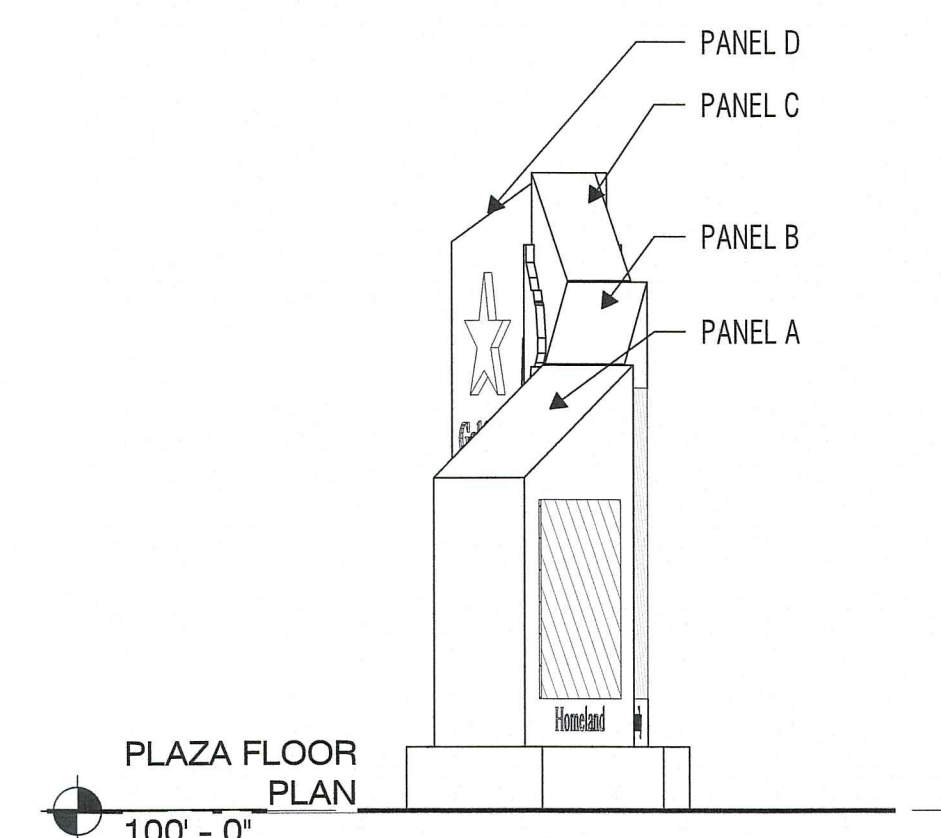


4 EAST ELEVATION
SCALE: 1/2" = 1'-0"

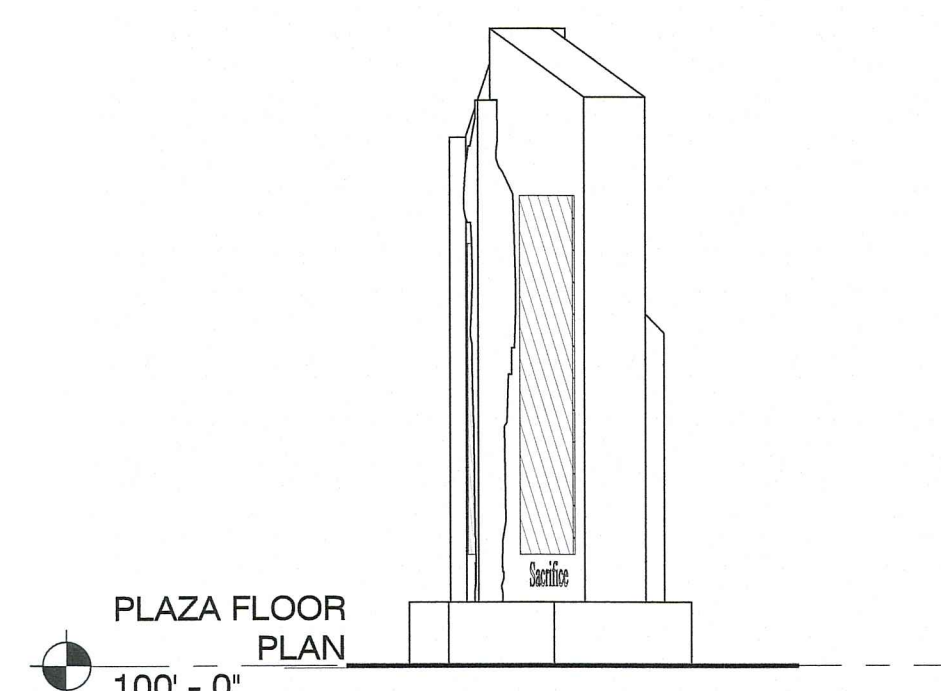

2 WEST ELEVATION
SCALE: 1/2" = 1'-0"

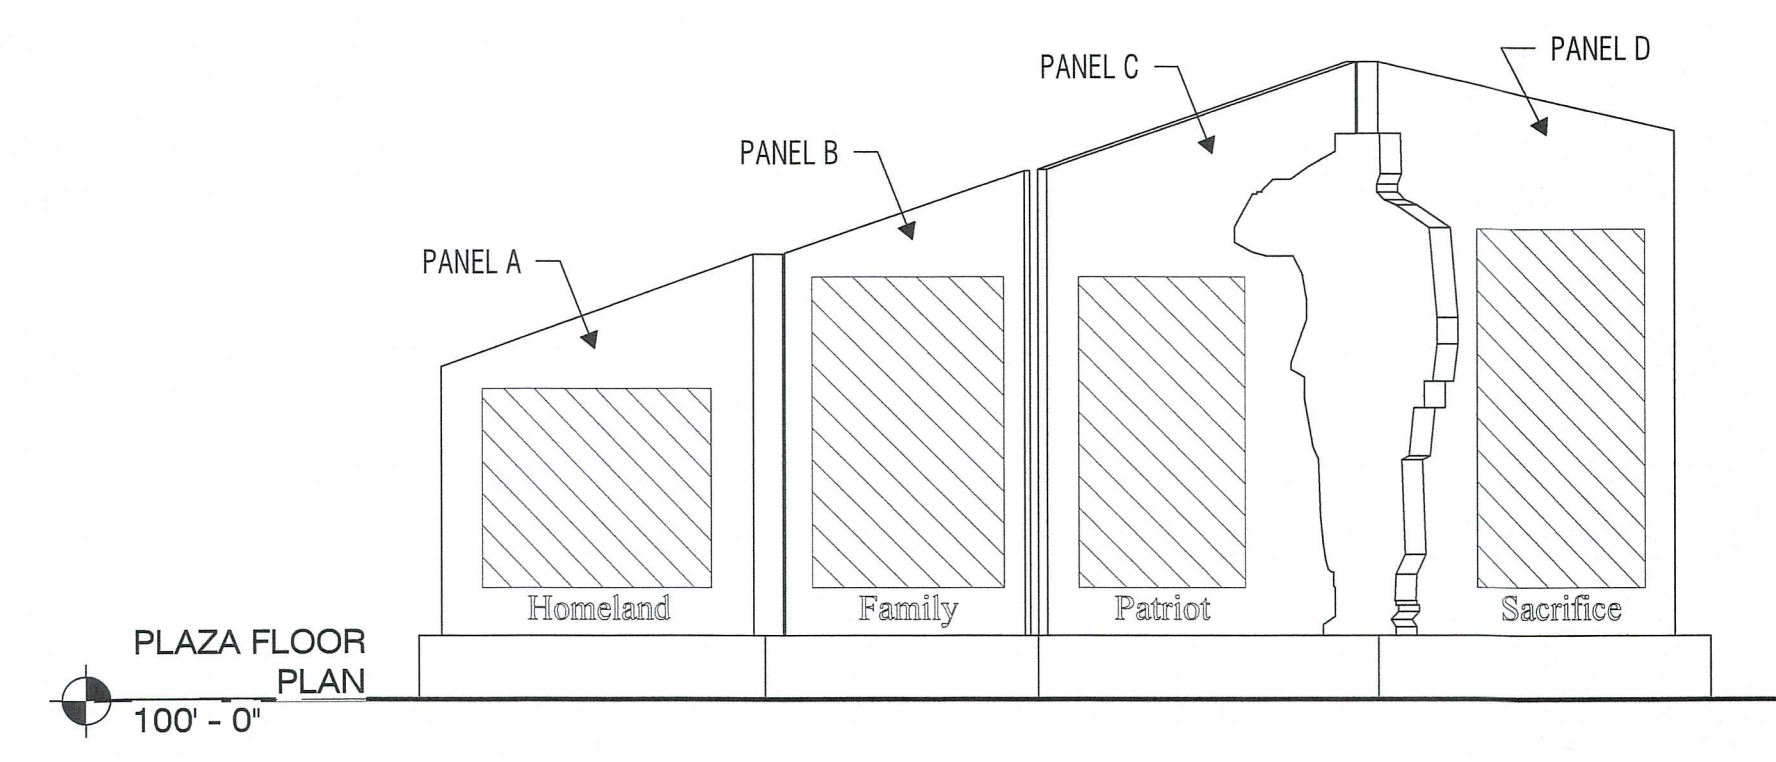

3 NORTH ELEVATION
SCALE: 1/2" = 1'-0"

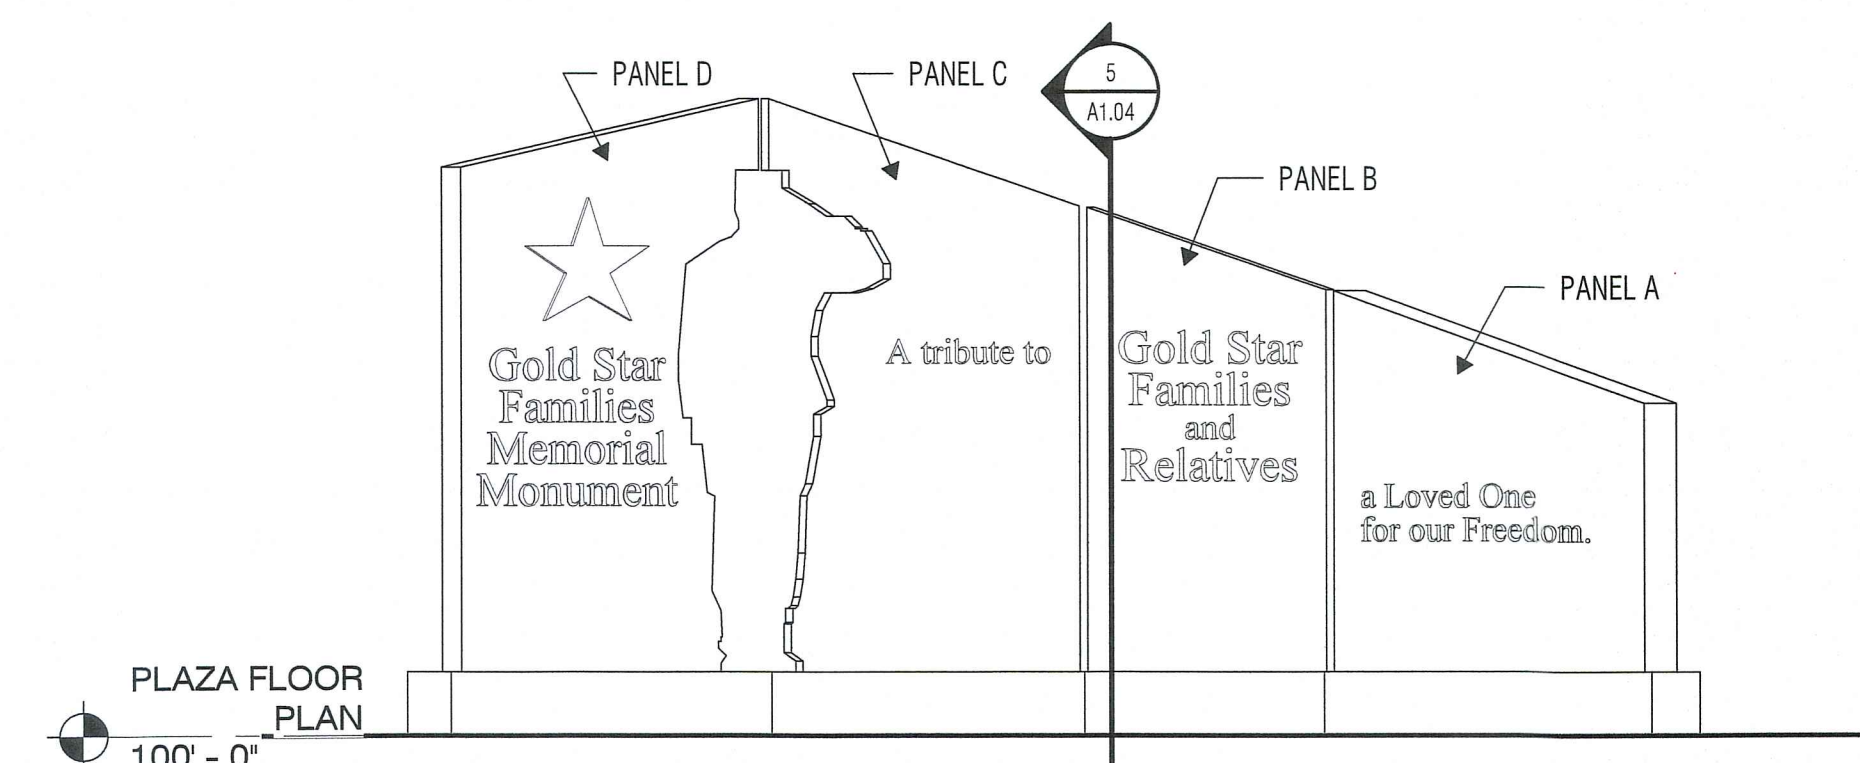

1 SOUTH ELEVATION
SCALE: 1/2" = 1'-0"



VLK | ARCHITECTS

ARCHITECT

VLK Architects, Inc.
2821 West 7th Street, Suite 300
Fort Worth, Texas 76107
Main Phone: 817.633.1600
www.vlkarchitects.com

CIVIL ENGINEER

Peloton Land Solutions
9800 Hillwood Parkway, Suite 250
Fort Worth, Texas 76117
Main Phone: 817.562.3350

CITY OF KELLER
KELLER, TEXAS

Permit
Submittal



07/11/2019

07/11/2019

REVISIONS

Revision No.

Director	Drawn By
SLH	DS
Designer	Quality Control
DVW	MM
Proj. Arch.	
DVW	

PROJECT NO.


SHEET TITLE

DETAILS


SHEET NO.

A1.04


COPYRIGHT © 2015 VLK ARCHITECTS

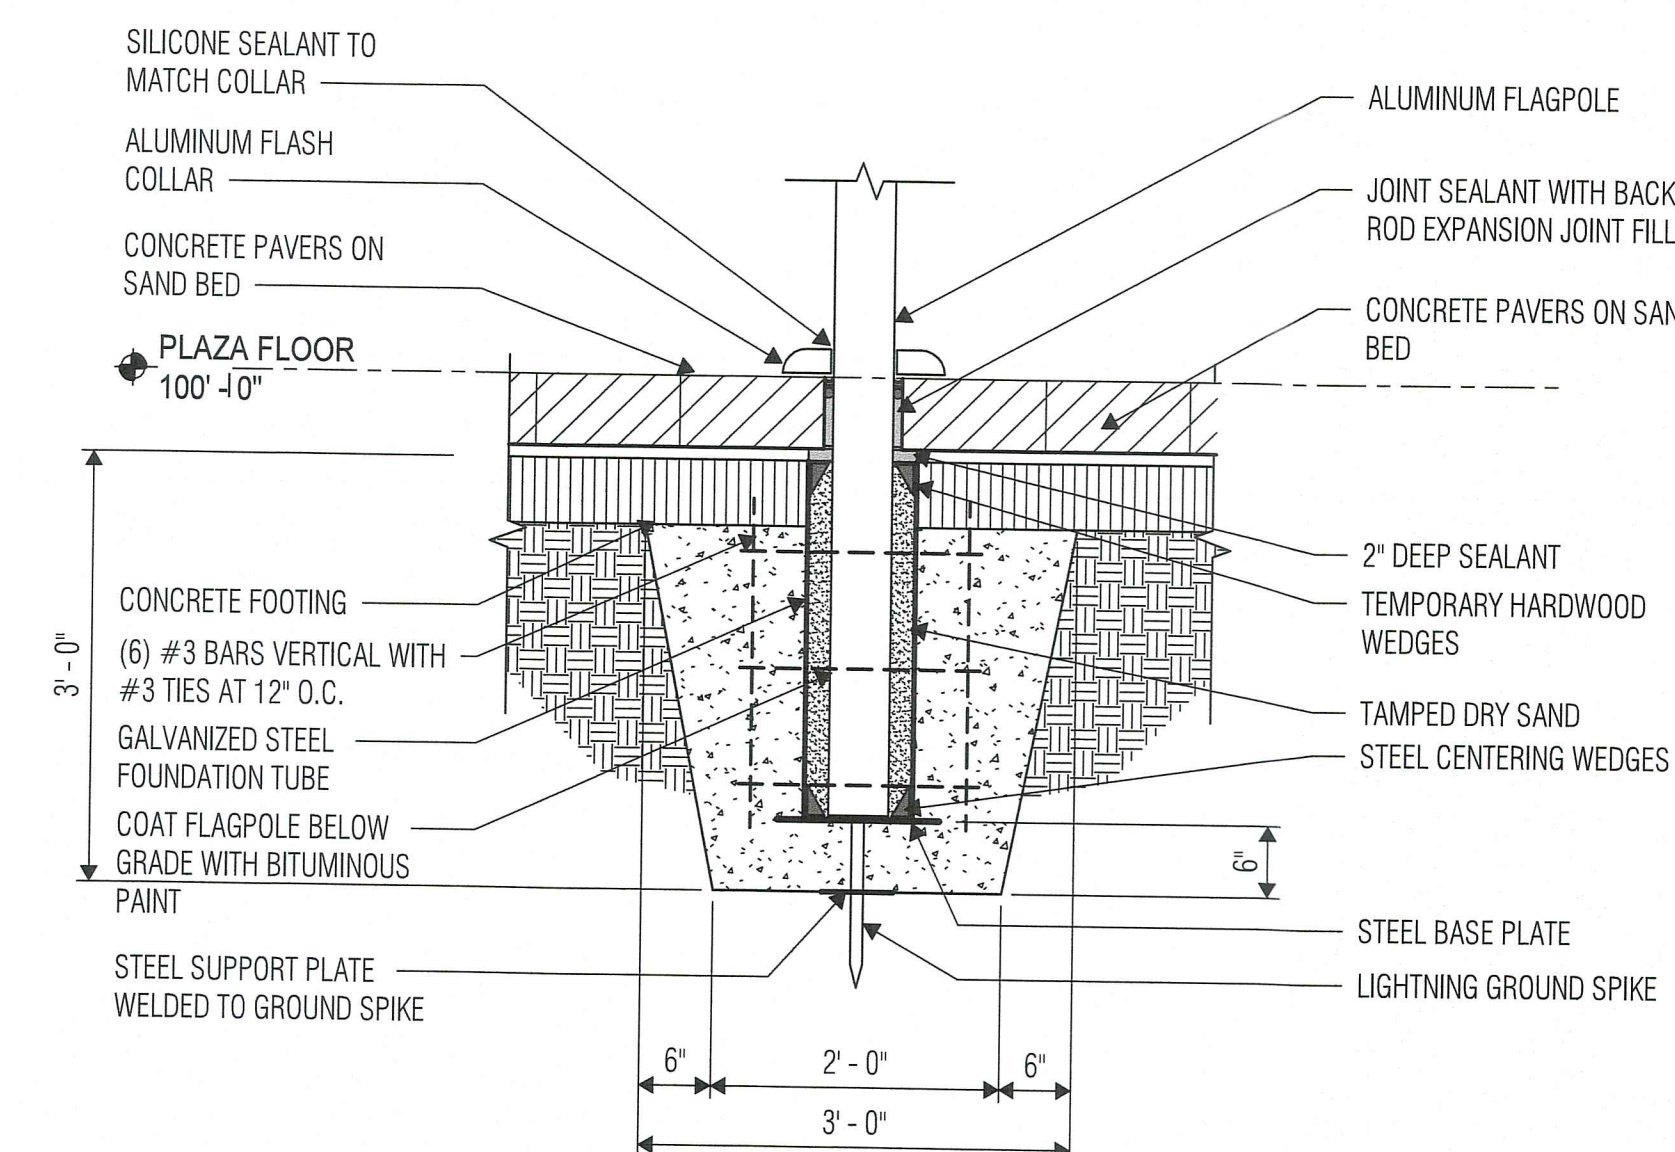


8 FLAGPOLE DETAIL
SCALE: 3/4" = 1'-0"

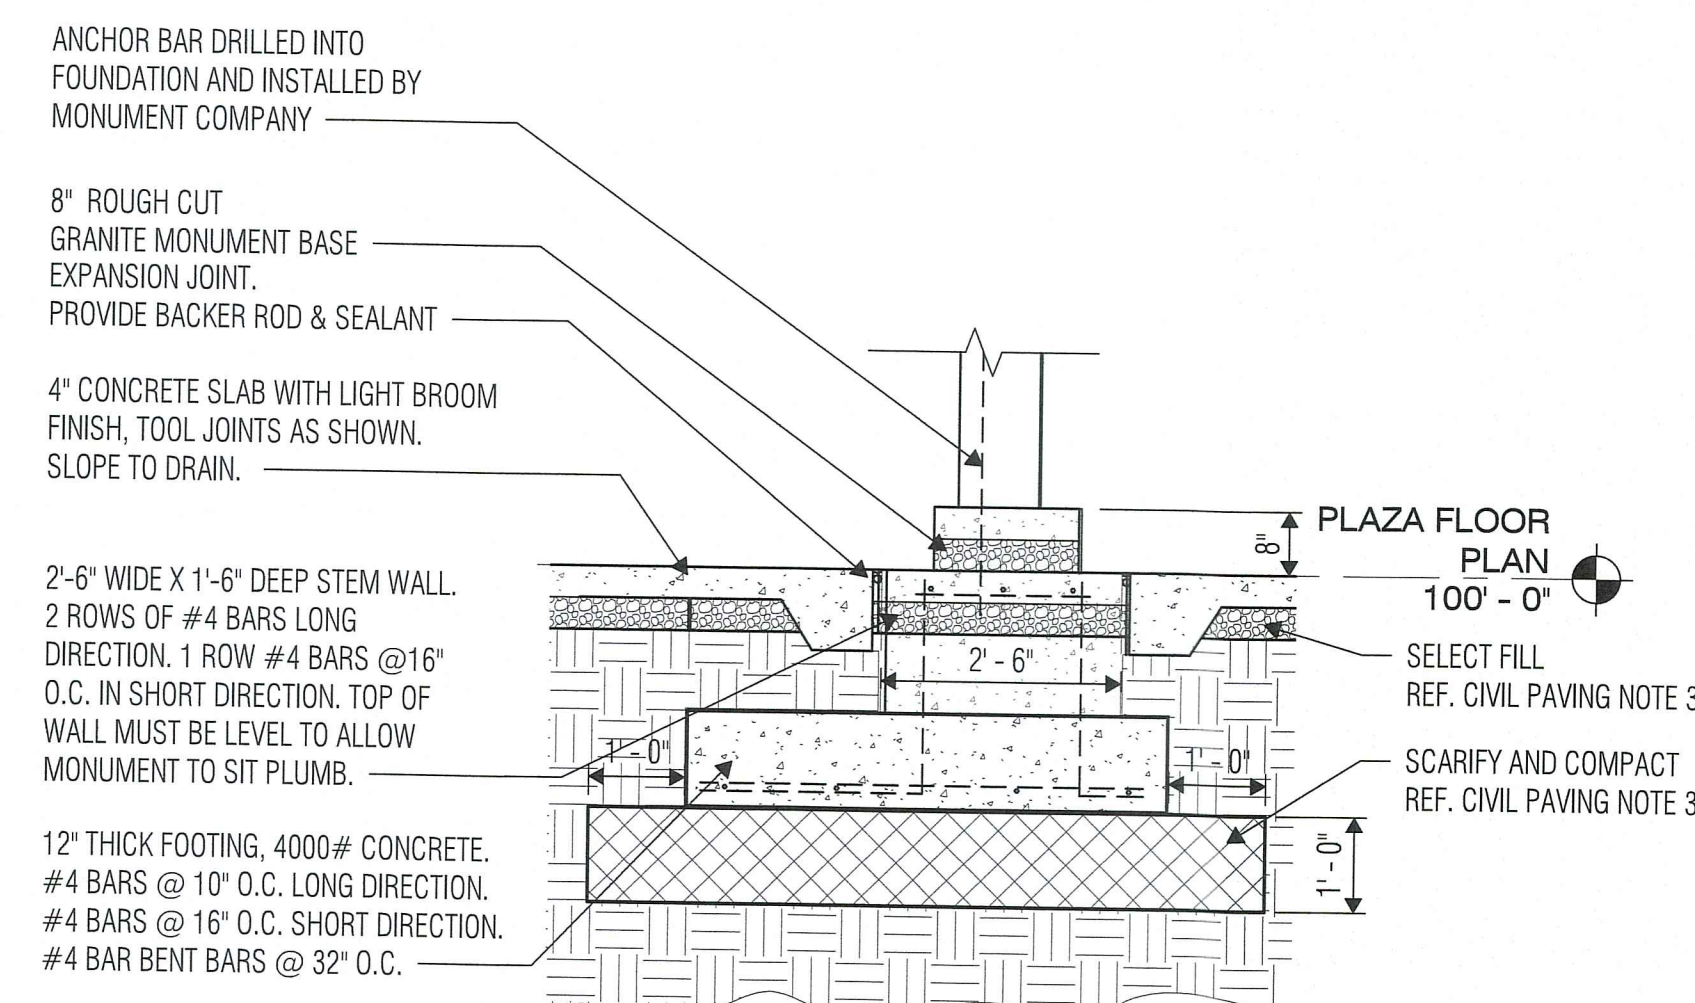


5 MONUMENT DETAIL
SCALE: 1/2" = 1'-0"

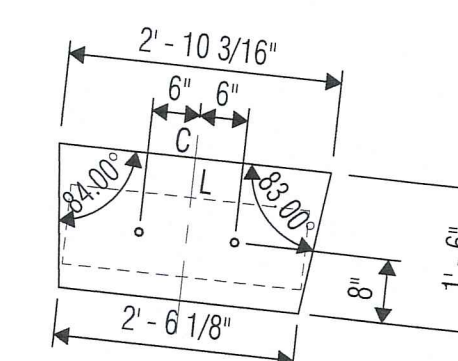


2 BASE PLAN - PANEL B
SCALE: 1/2" = 1'-0"

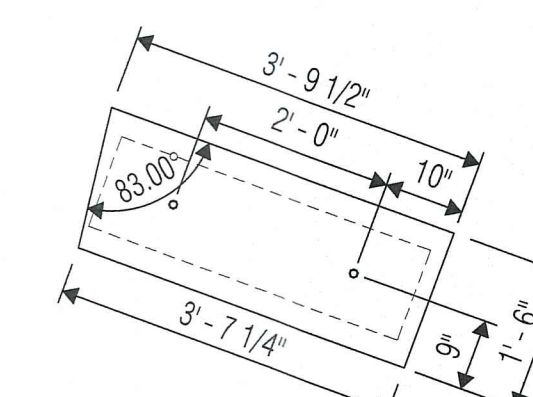

1 BASE PLAN - PANEL A
SCALE: 1/2" = 1'-0"

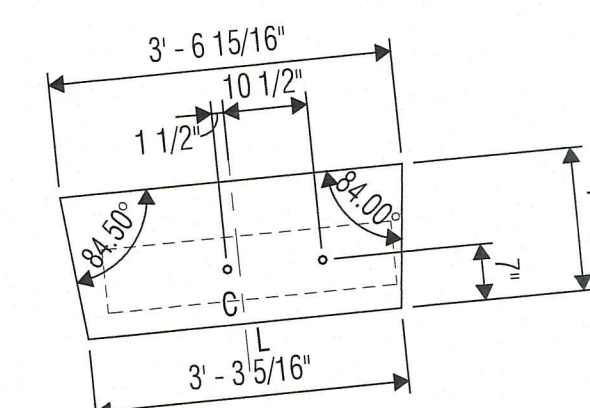


3 BASE PLAN - PANEL C
SCALE: 1/2" = 1'-0"

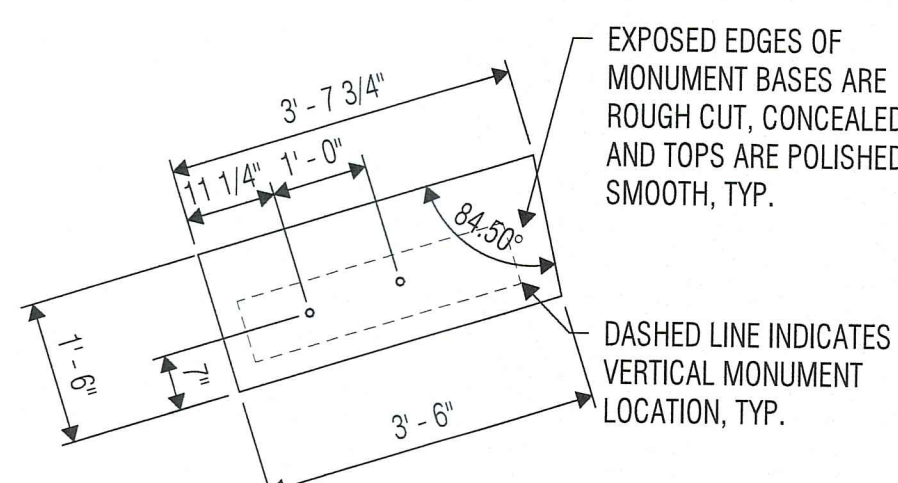


4 BASE PLAN - PANEL D
SCALE: 1/2" = 1'-0"


9 SOLDIER'S CROSS ELEVATION
SCALE: 1/2" = 1'-0"

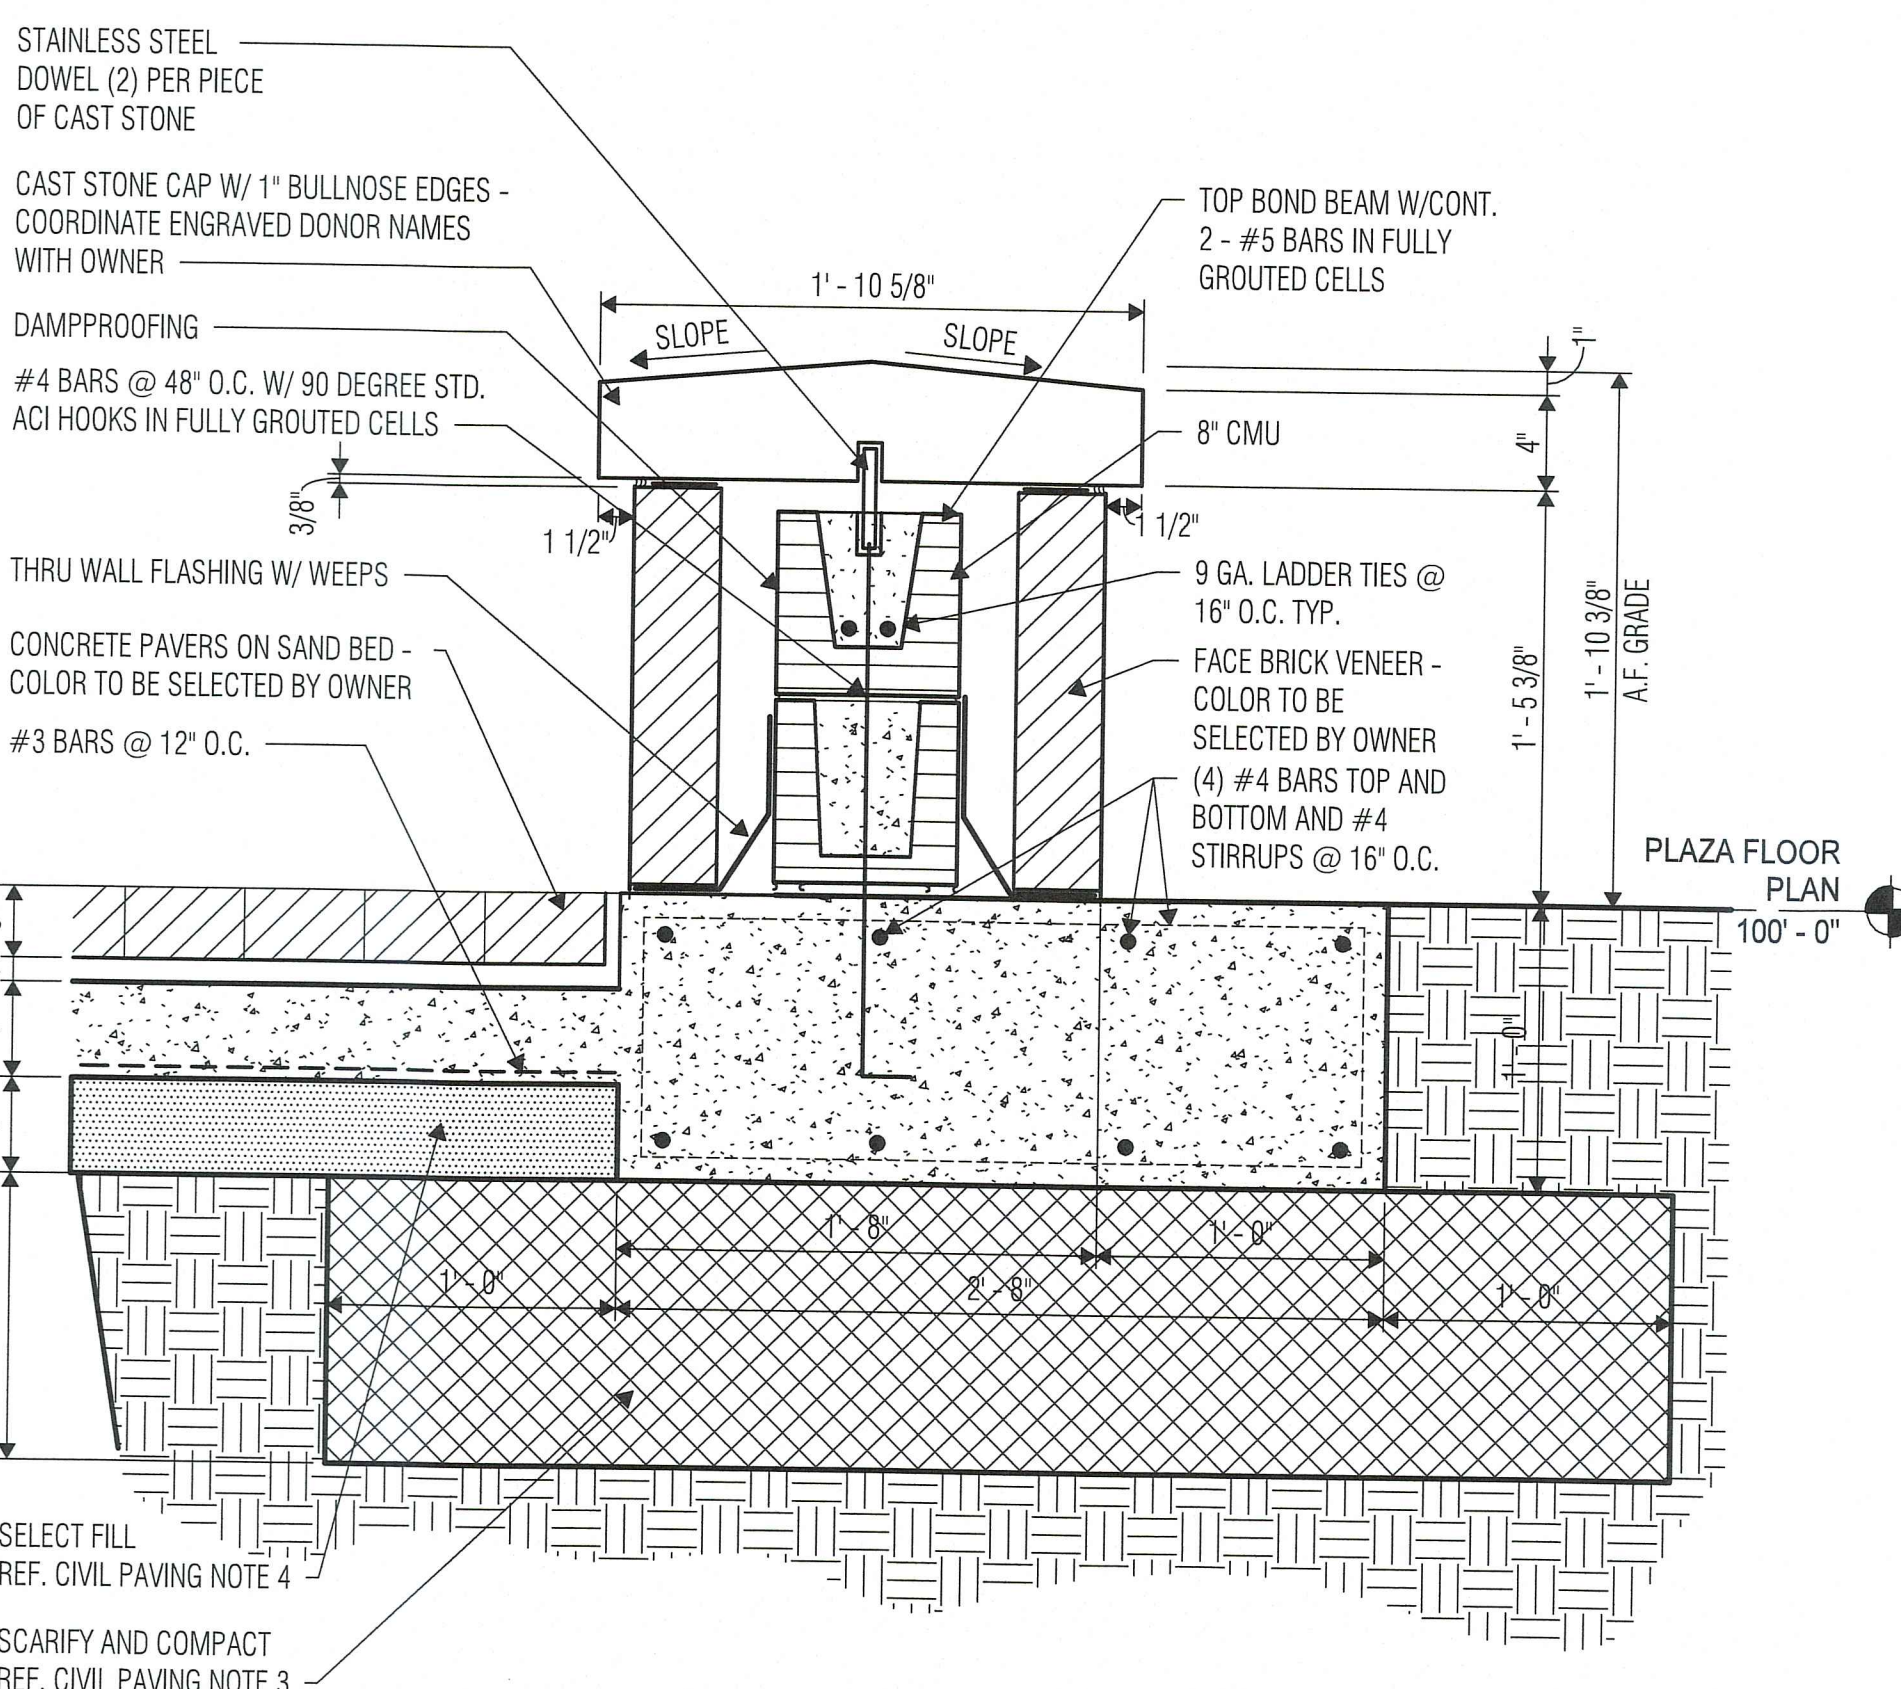

6 BENCH DETAIL
SCALE: 1 1/2" = 1'-0"

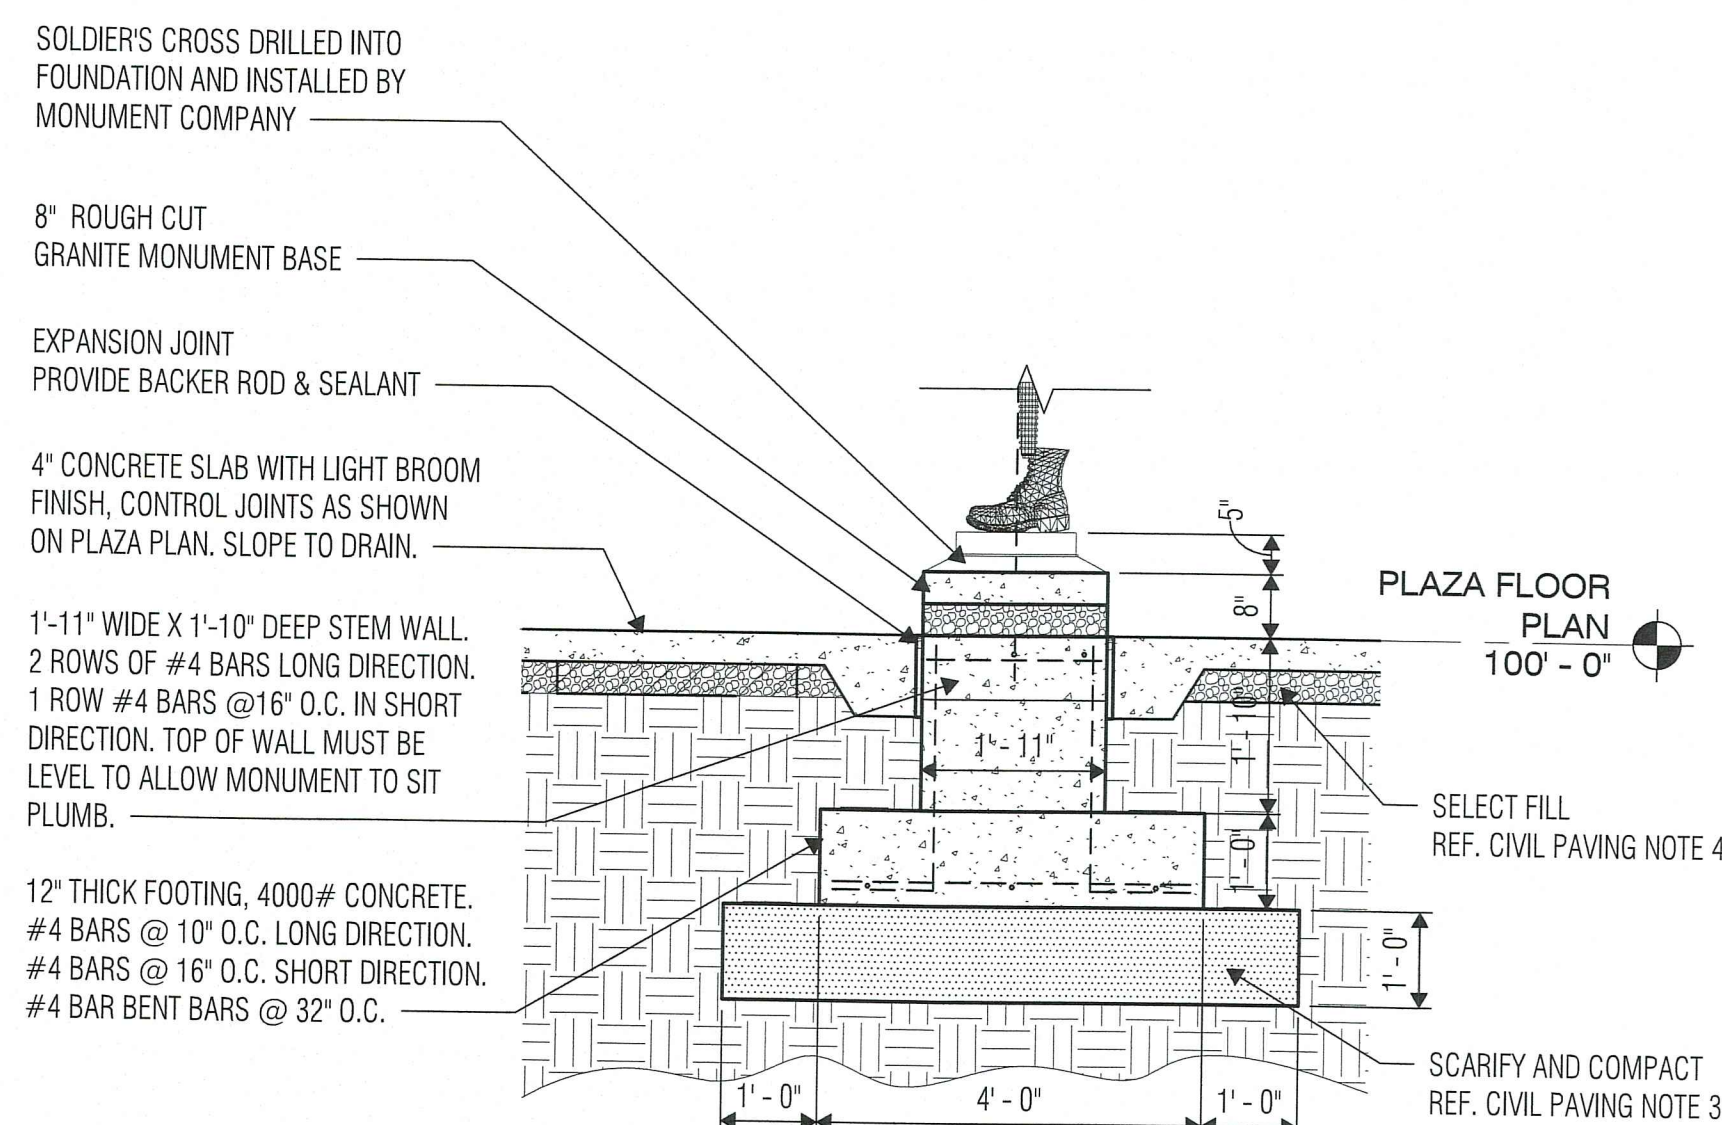

10 SOLDIER'S CROSS DETAIL
SCALE: 1/2" = 1'-0"

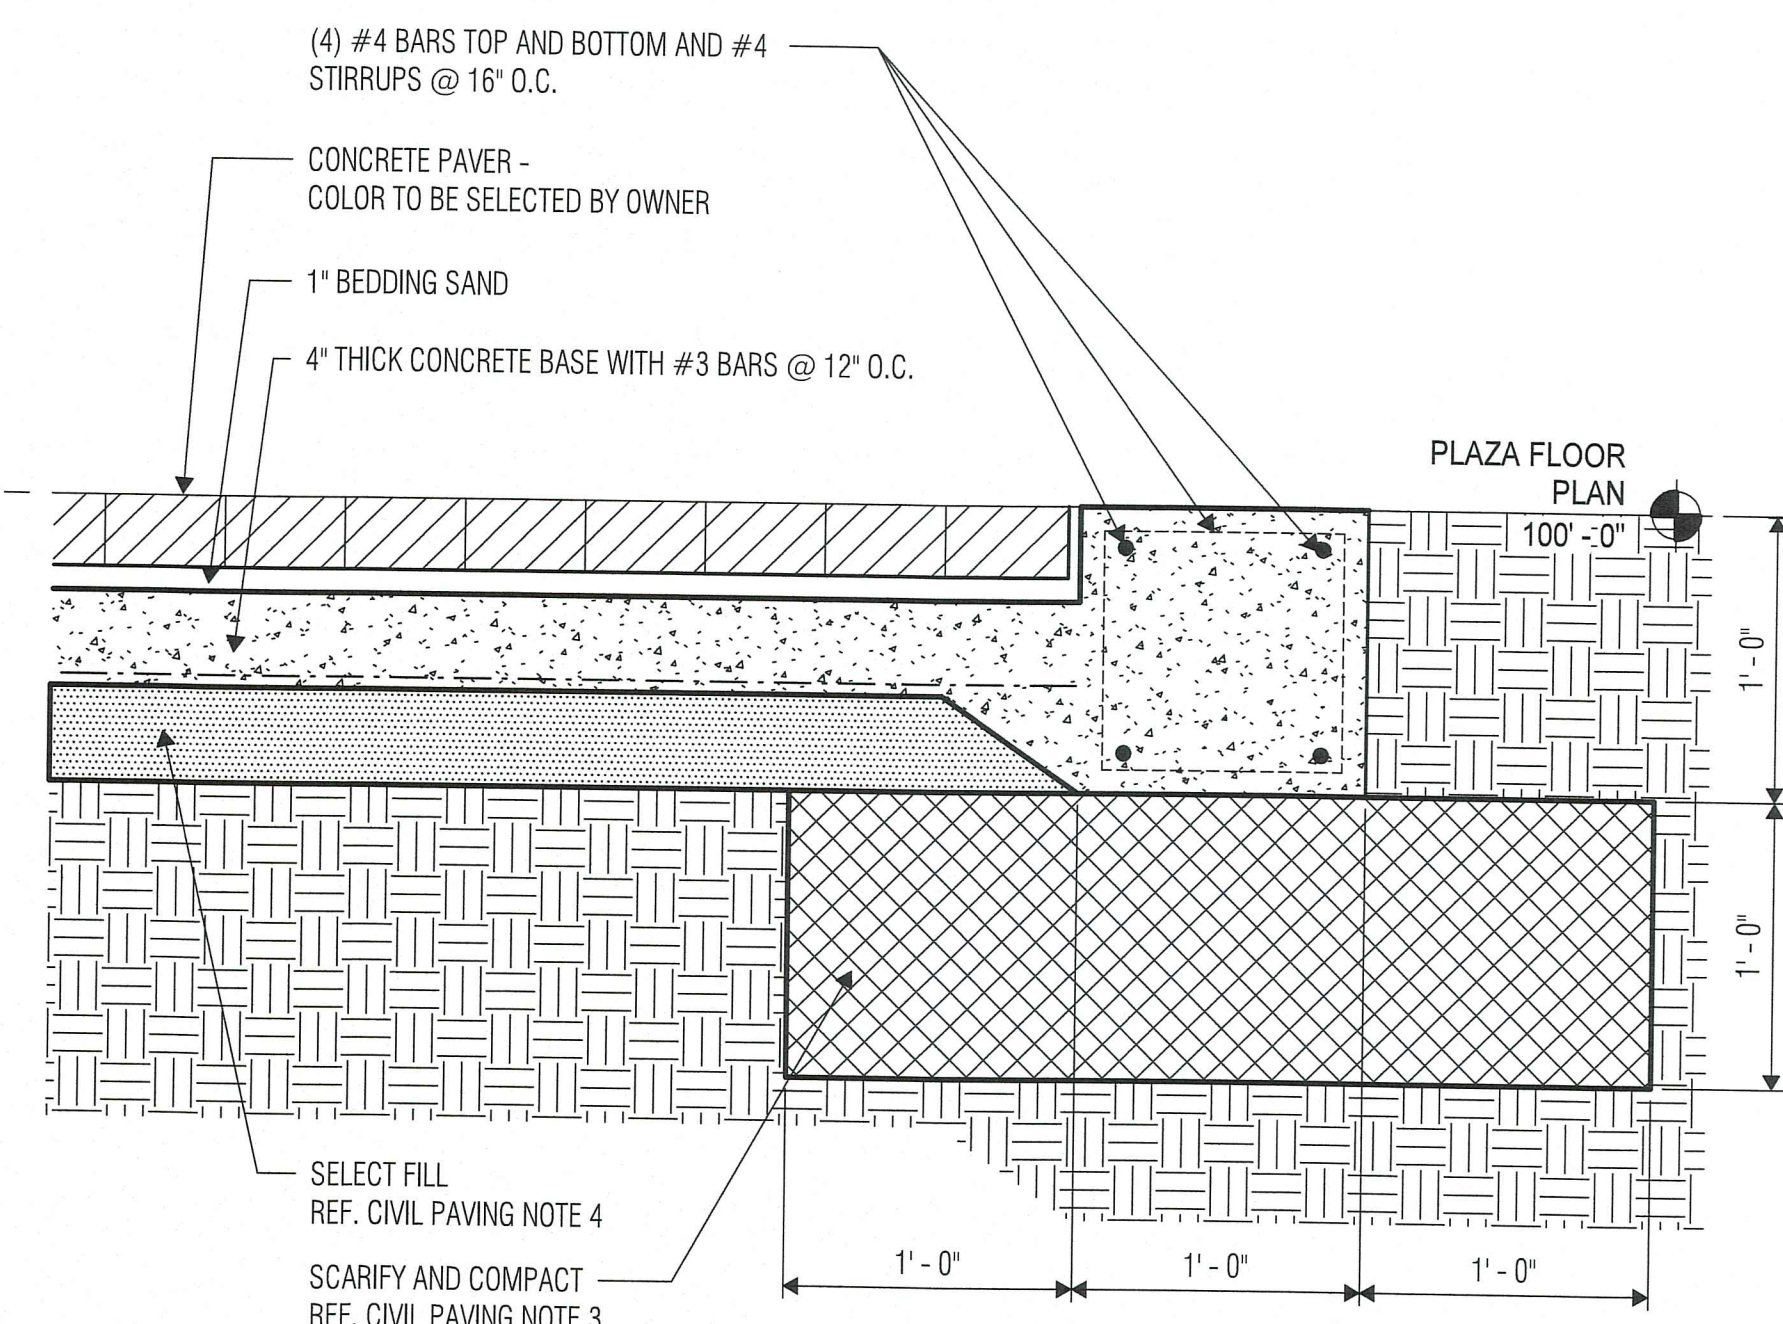

7 PAVER DETAIL
SCALE: 1 1/2" = 1'-0"