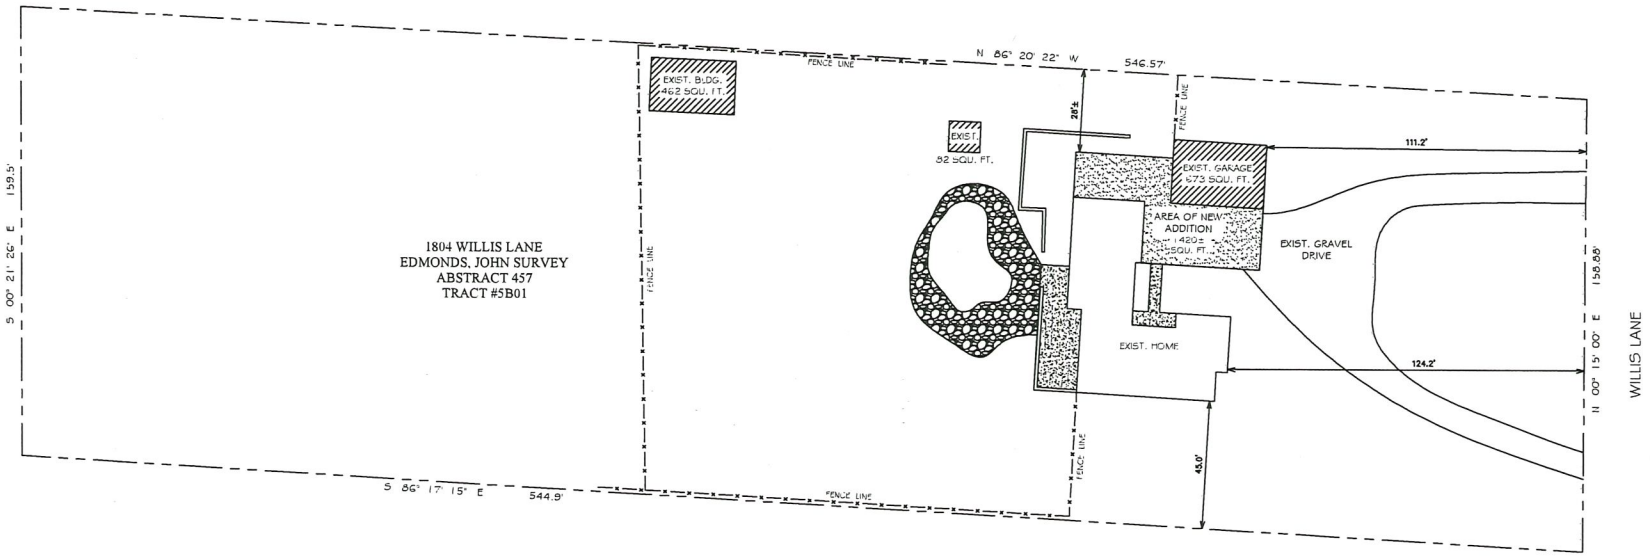

N

A1 HOPKINS RESIDENCE, SITE/KEY PLAN

SCALE: 1"=40'-0"

HOPKINS
JPI
1129-18

INGRAM ARCHITECTS, LLC
RICHLAND HILLS, TX 76118
PHONE (817) 609-9416

PROJECT
1129-18
HOPKINS RESIDENCE HOME ADDITION
1804 WILLIS LANE
KELLER TEXAS

DATE:
11.29.2018

SHEET NUMBER
A1
OF A10 SHEETS