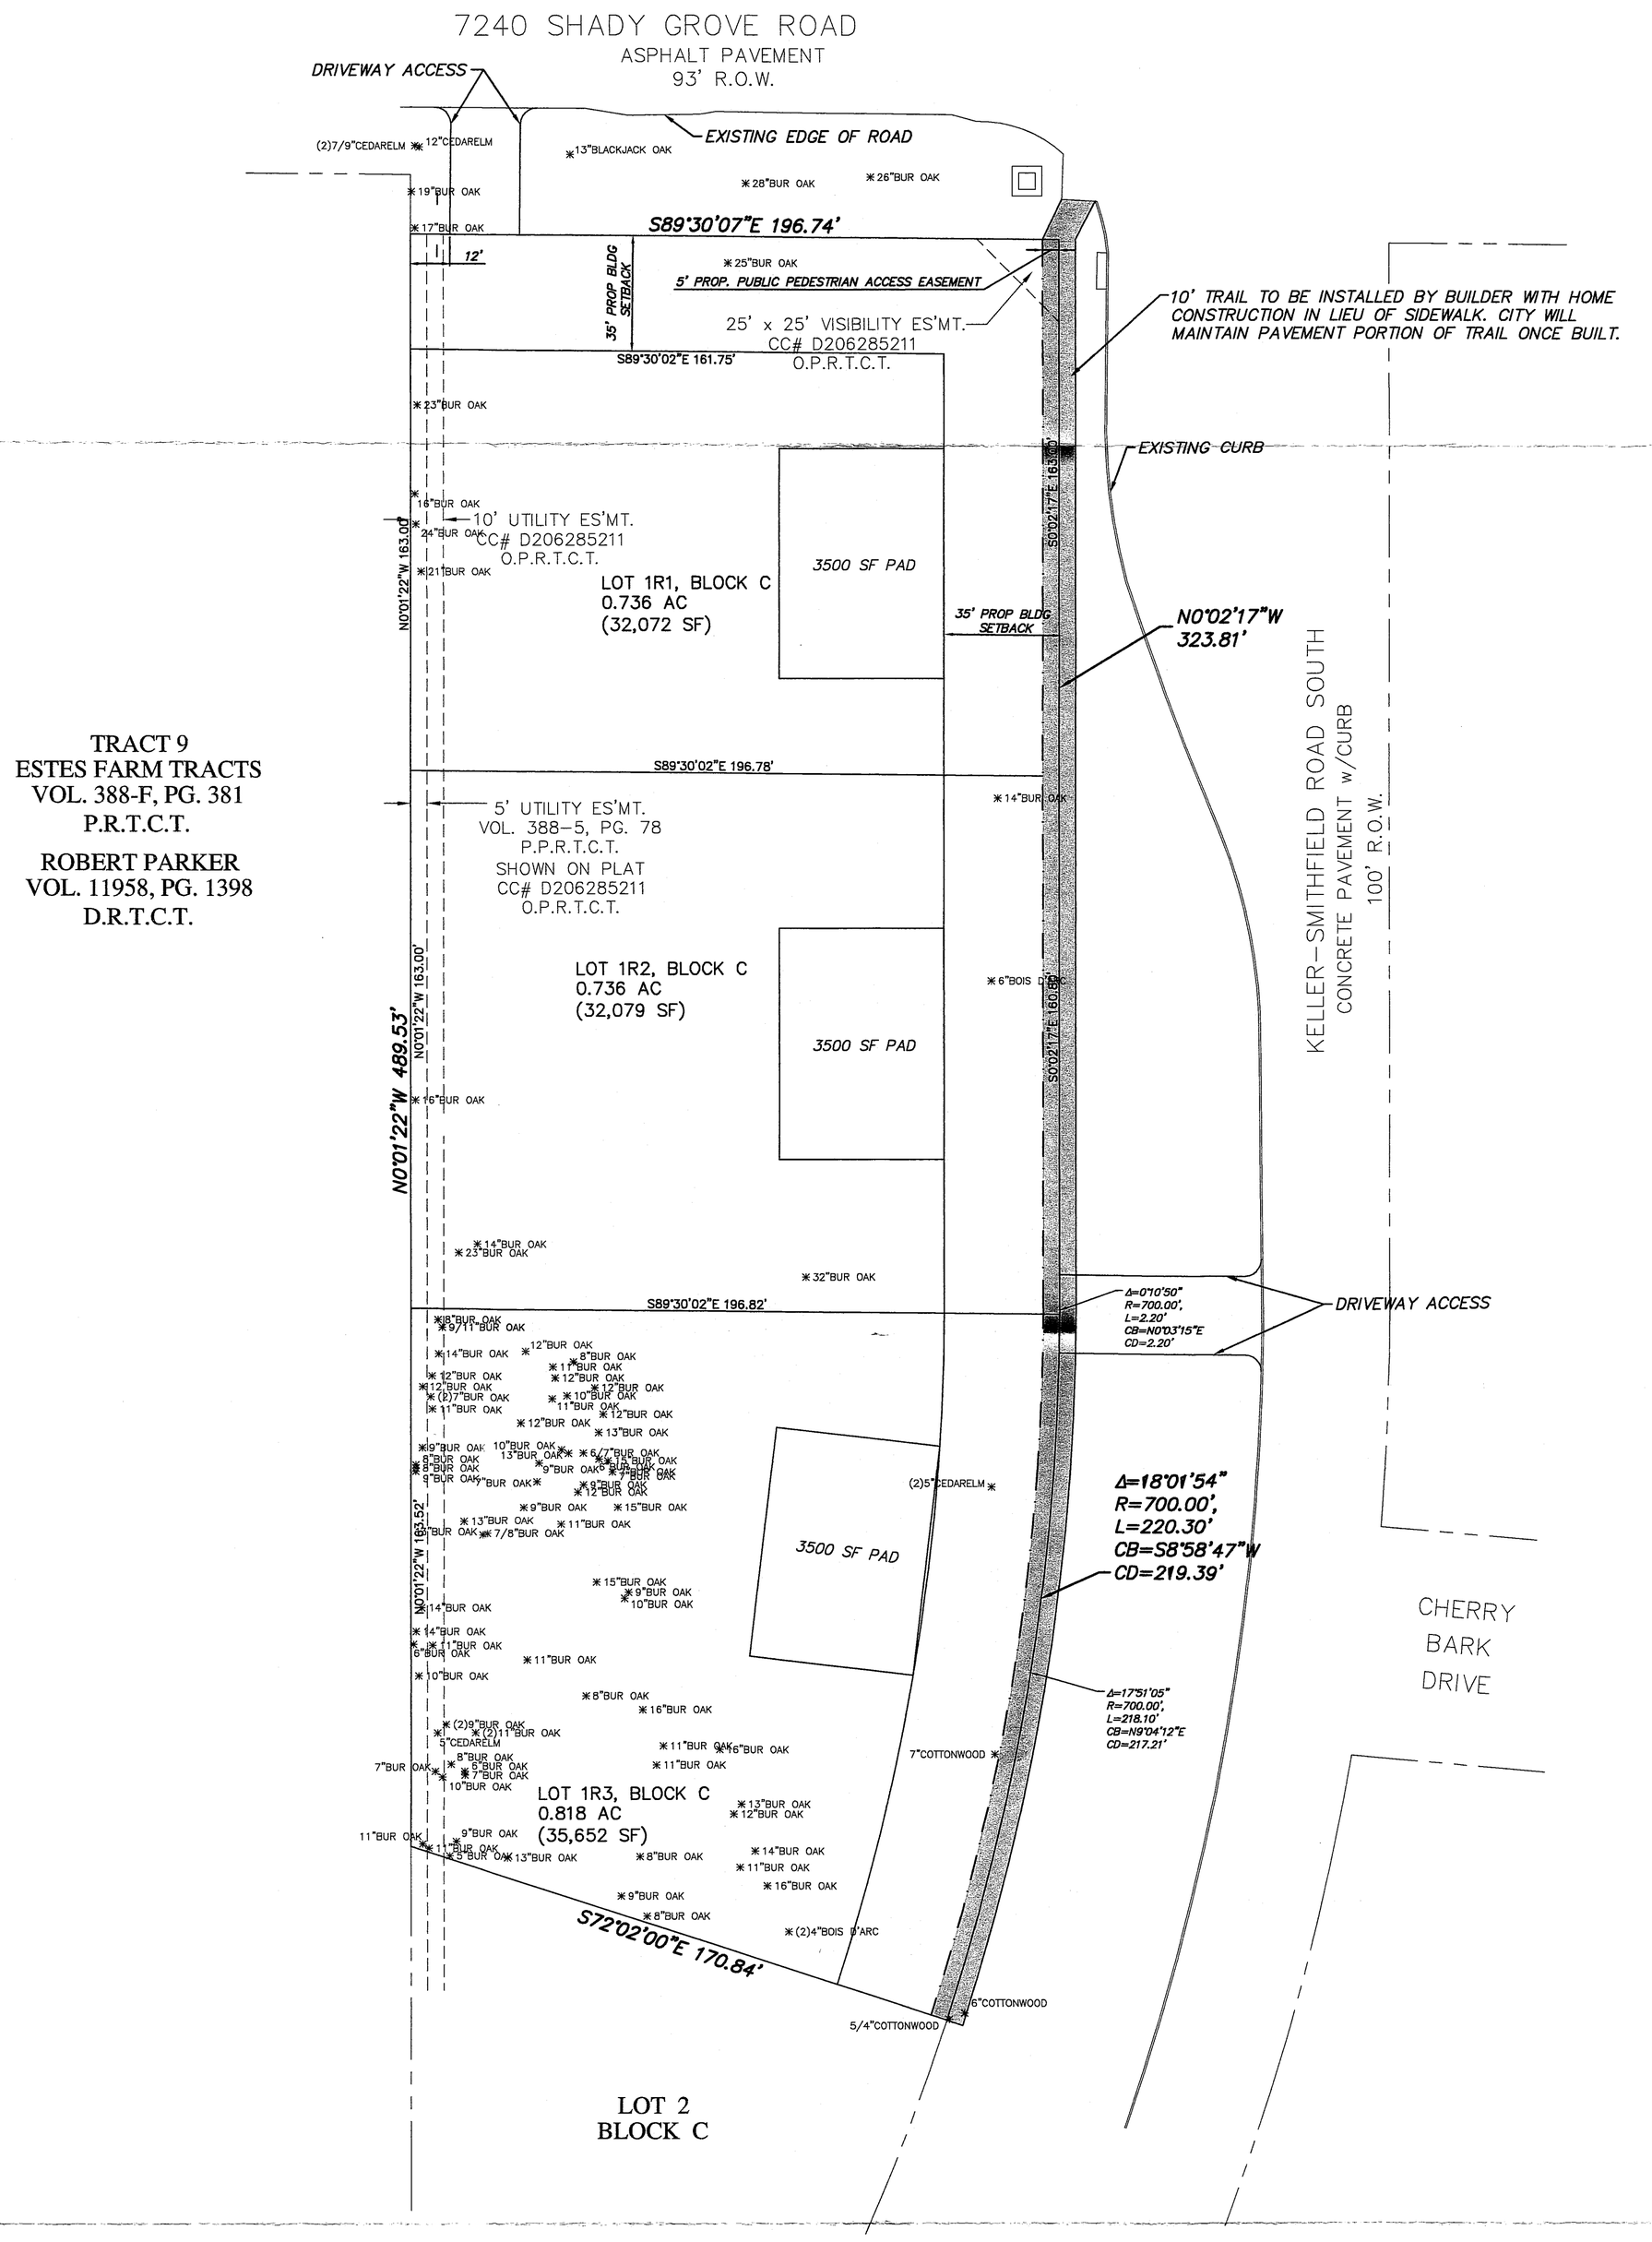

DUNAWAY

550 Bailey Avenue • Suite 400 • Fort Worth, Texas 76107
Tel: 817.335.1121
(TX REG. F-1114)

PD AMENDMENT CONCEPT PLAN EXHIBIT

LOTS 1R1, 1R2, 1R3, BLOCK C
SILVERLEAF HOLLOW ADDITION

RECEIVED
JAN 0 5 2018
BY: .....

0 30 60
SCALE: 1"= 30 ft.

PLOTTED BY: Jeremy Glasscock ON: Wednesday, January 03, 2018 AT: 2:16 PM FILEPATH: \\fworth\file system\Production\500\003600\3656\001\Civil\Drawings\Exhibits\ConceptPlans\exhibit_3Lots.dwg