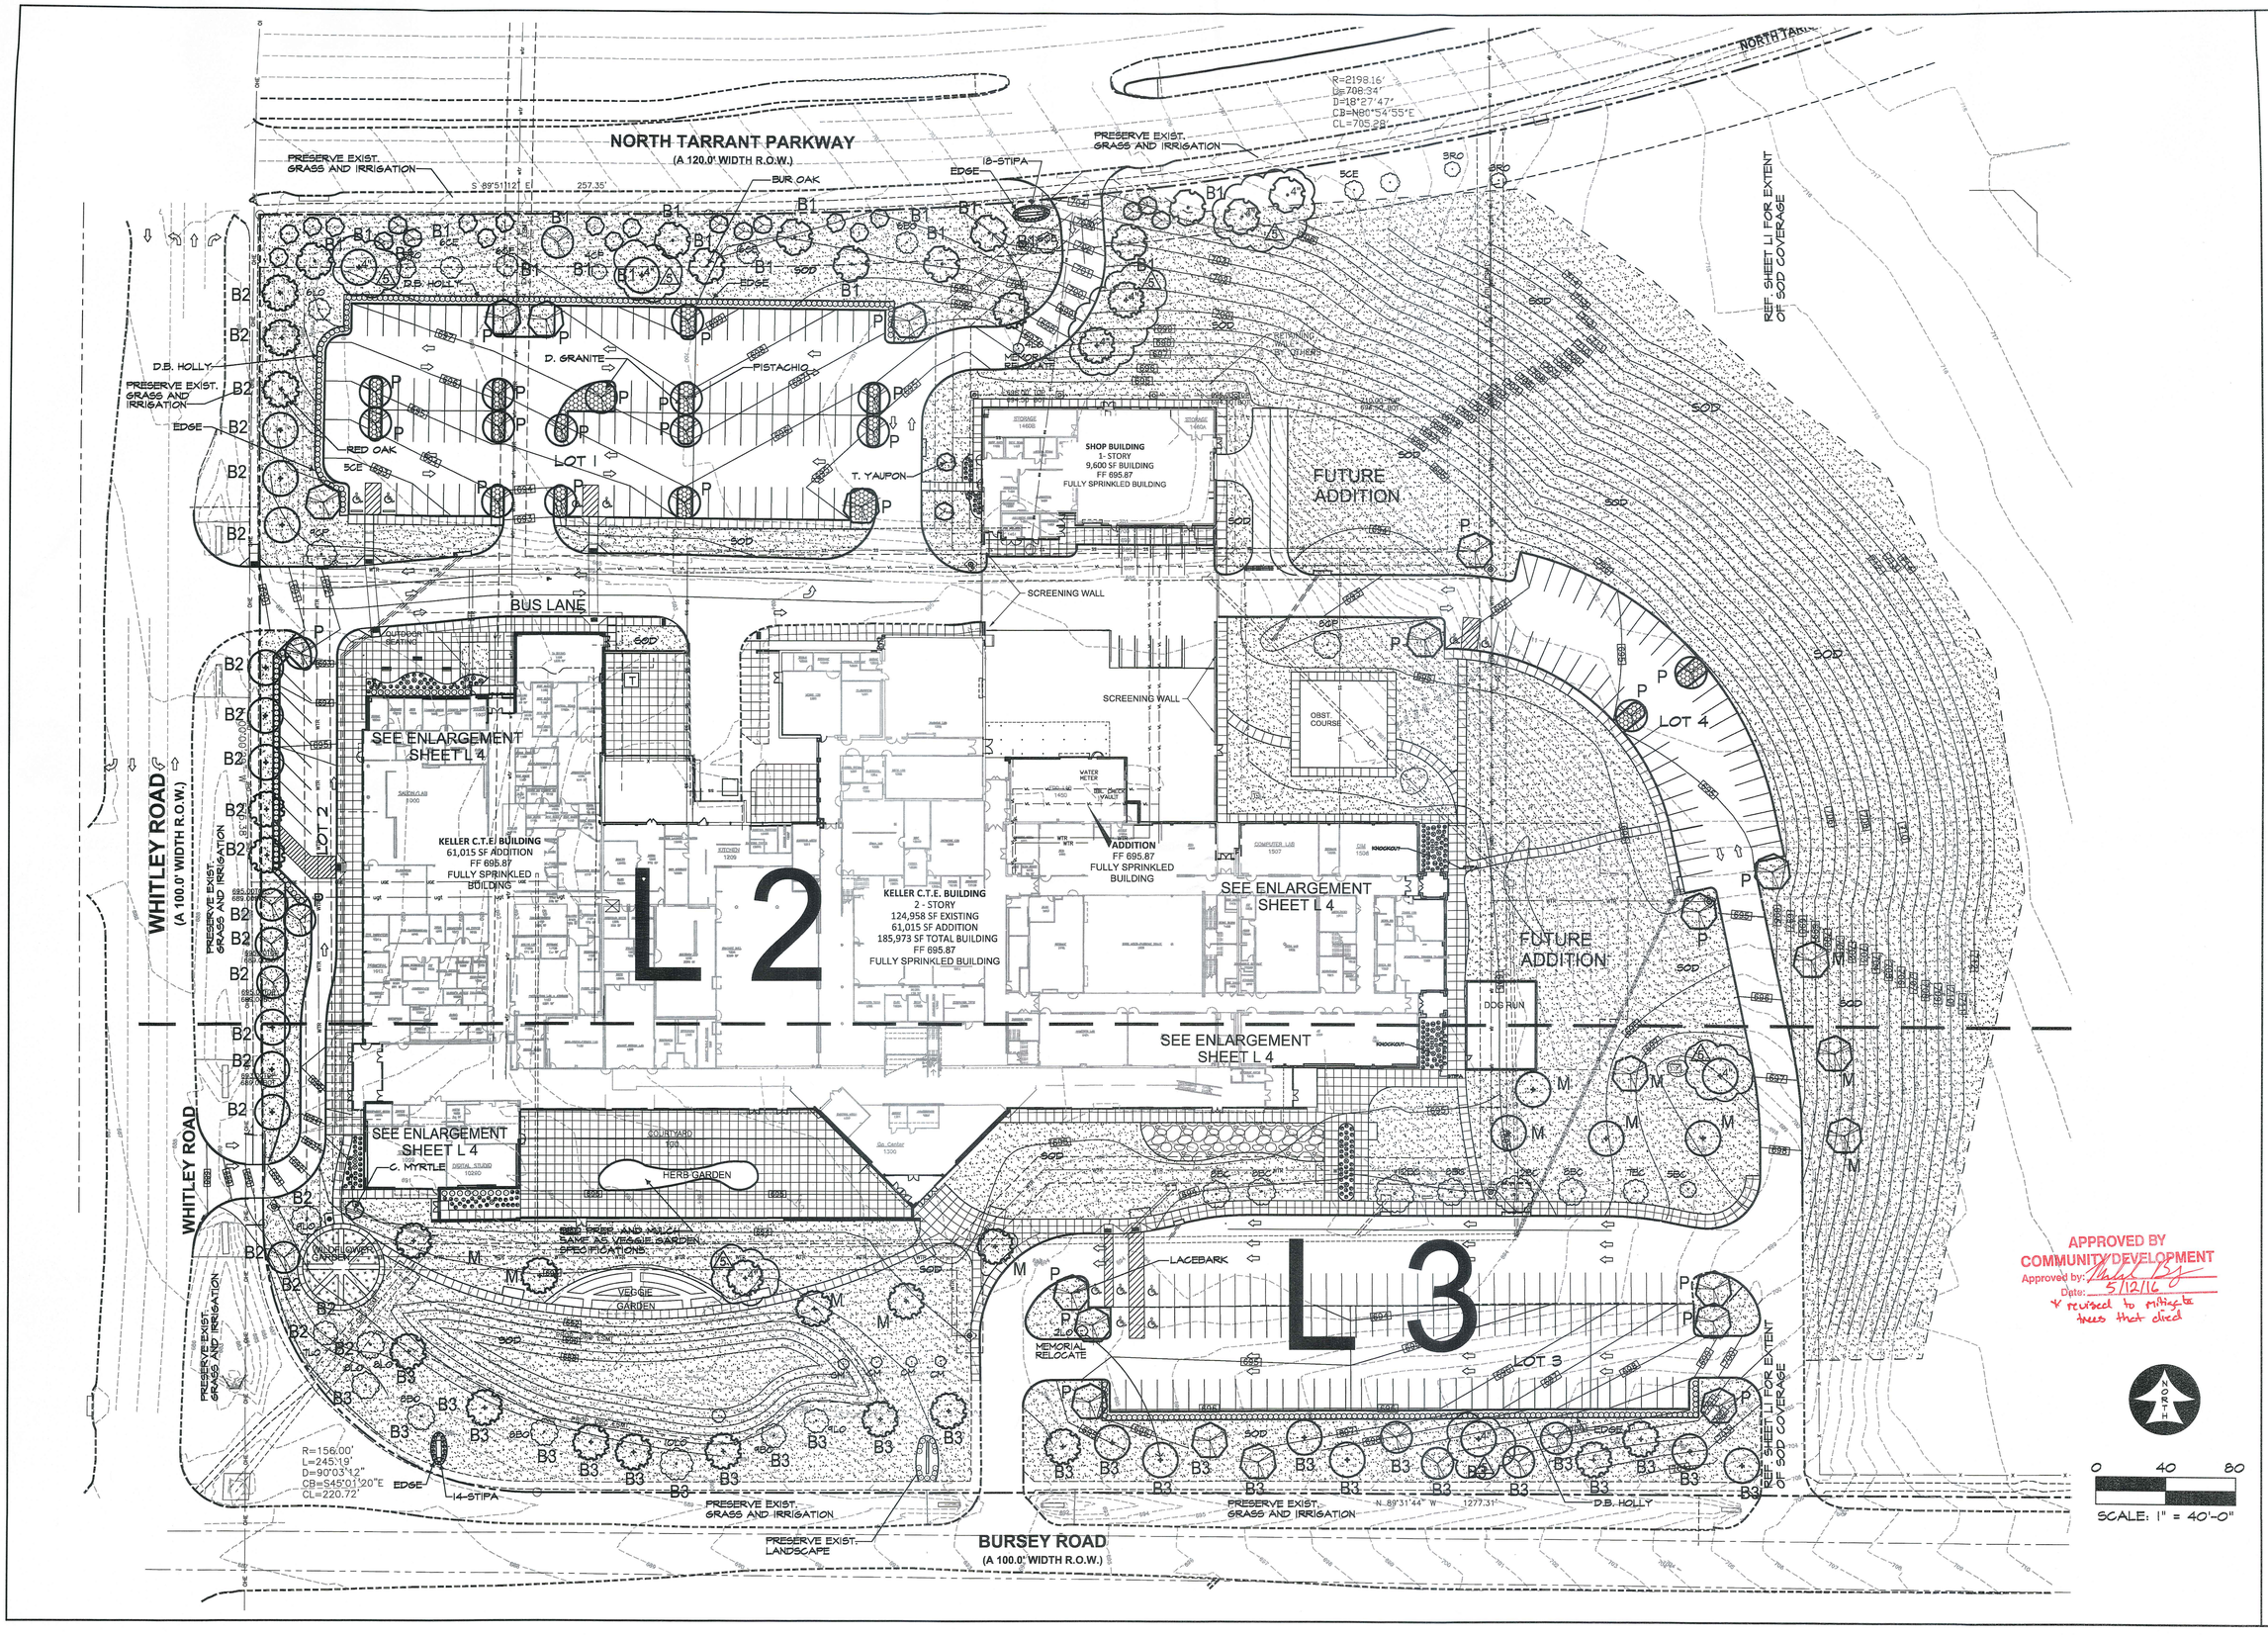

RAMSEY LANDSCAPE ARCHITECTS, LLC
11914 WISHING WELL CT.
FRISCO, TEXAS 75035
PHONE (972) 335-0989
FAX (469) 382-5433
EMAIL: MIKE.RLA@ATT.NET

KELLER ISD NEW C.T.E. HIGH SCHOOL

201 BURSEY ROAD, KELLER, TX 76248

OVERALL LANDSCAPE PLAN

STATE OF TEXAS
MICHAEL W. RAMSEY
1901
REGISTERED LANDSCAPE ARCHITECT
5-12-16

APPROVED BY COMMUNITY DEVELOPMENT
Approved by: [illegible]
Date: 5/12/16
* revised to mitigate trees that died

ISSUES/ REVISIONS

DATE: 03/17/2015
SCALE: 1"=40'

SHEET No.
L 1